Note: All dimensions must be checked on site and not scaled from drawing.

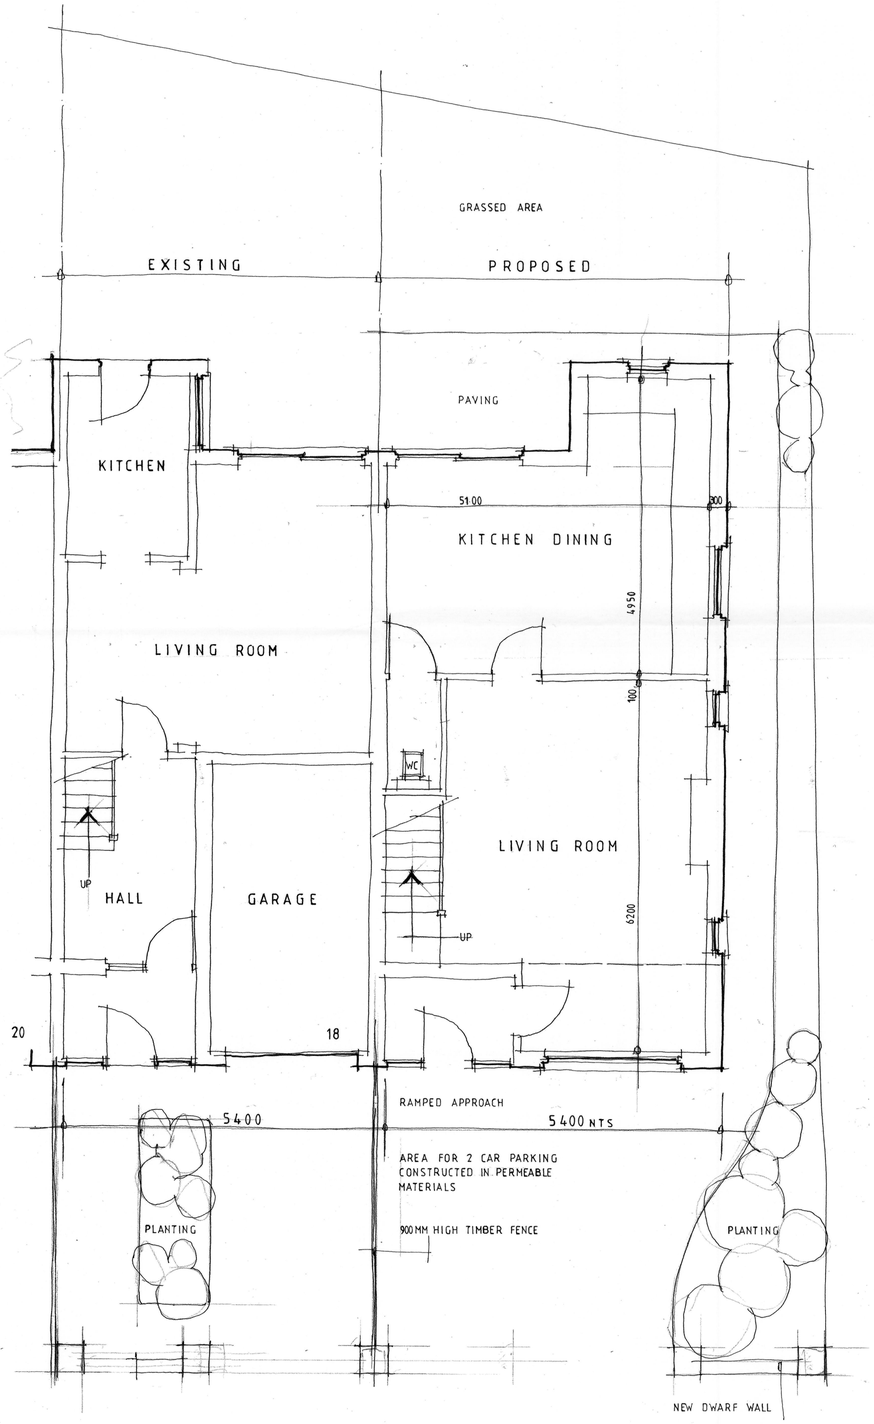

GROUND FLOOR PLANS

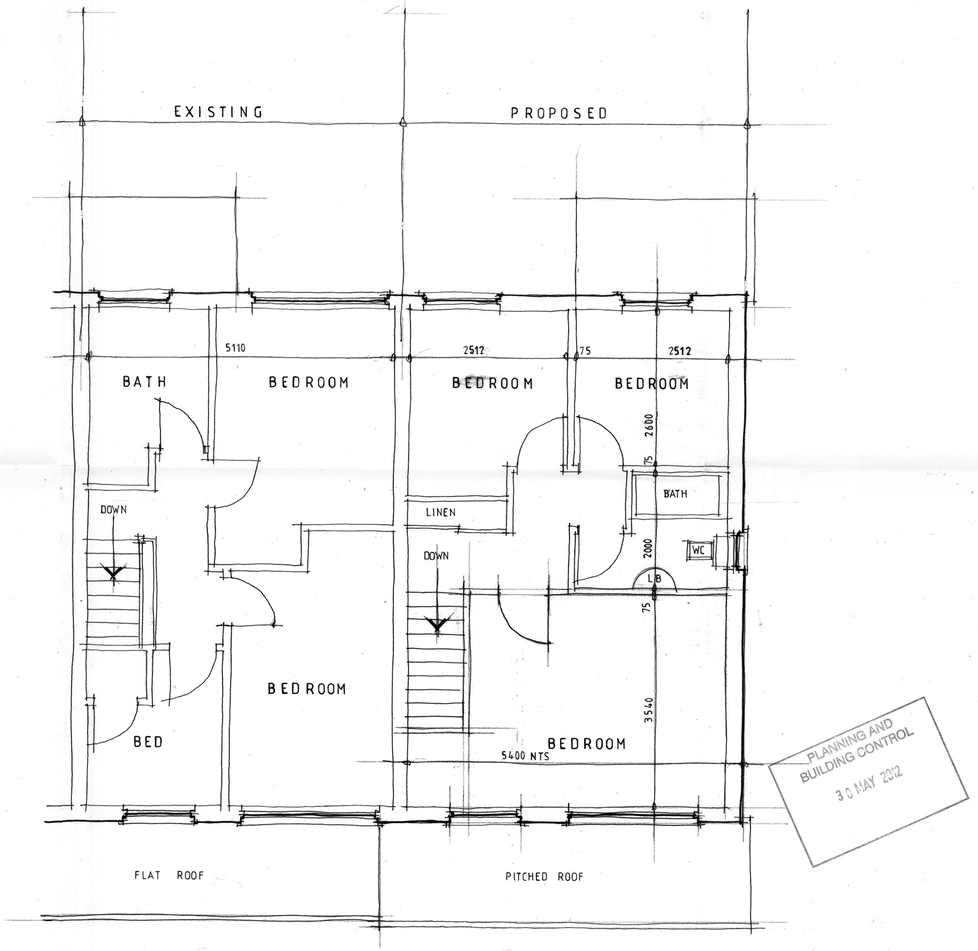

FIRST FLOOR PLANS

PLANNING AND BUILDING CONTROL
30 MAY 2012

REVISED PLAN

REVISED PLAN

R. F. W Associates Ltd.
Architectural Services
6A NORTHENDEN ROAD SALE CHESHIRE M33 3BR
Tel 0161 962 2417
Fax 0161 976 2677

PROJECT
PROPOSED NEW DWELLING HOUSE
ADJOINING 18 BRUNSTEAD CLOSE
BAGULEY MANCHESTER M23 9NY

DRAWING
PLANS EXISTING & PROPOSED

SCALE 1 : 50
DATE JAN 12
REVISION 1

CONTRACT NO. W491
DRAWING NO. 2

HEATHERBANK WO34B 0800 0132514