

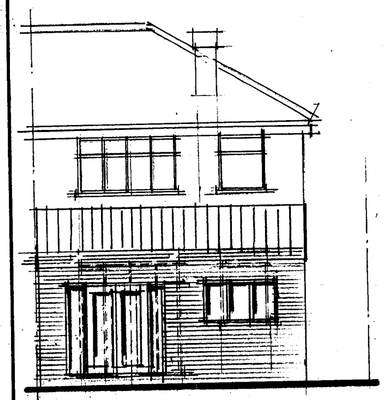



REAR ELEVATION

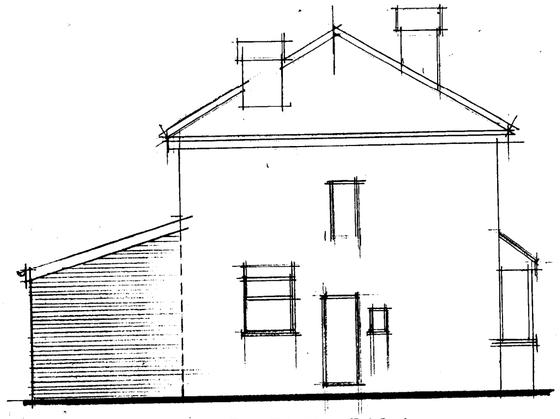

SIDE ELEVATION

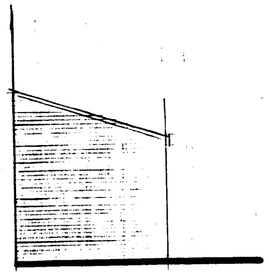

SIDE ELEVATION

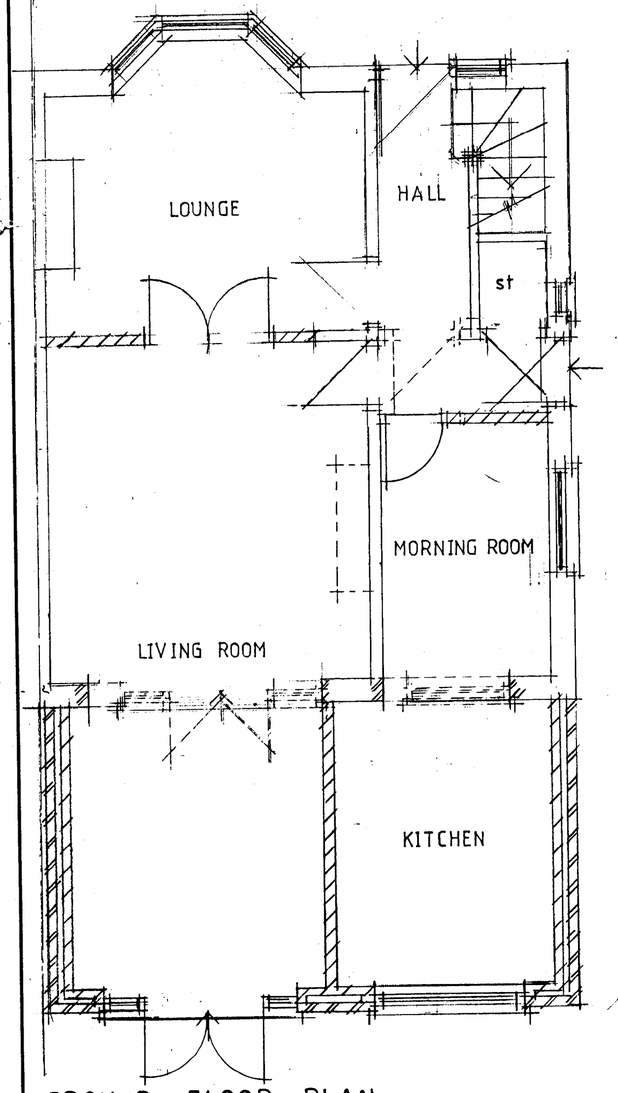

GROUND FLOOR PLAN

NOTES

1/ MATERIAL FINISHES
ROOF : Tiles to match existing.
WALLS : Facings to match existing

2/ NOTE : NO ENCROACHMENT AT BOUNDARY, trench (ft) excavation footings.

CLIENT

13 RAINCLIFFE AVENUE
LONGSIGHT M13 0TD

JOB TITLE

PROPOSED SINGLE STOREY REAR EXTENSION

DRG. TITLE

GENERAL ARRANGEMENT DRAWING

HOLBOROW + ORMESHER Limited

architectural & interior design

Station House
Adams Hill
Knutsford
Cheshire WA16 6DN

telephone : 01565 652275
fax : 01565 750501

PLANNING
APPD
REPLIED
RECD 23 APR 2008
BUILDING REGULATIONS

ISSUE	ORIGINAL	1	2	3	4	5	6	7
REVISION								
DATE								
DRAWN								
CHECKED								
APPROVED								

SCALE 1:50 1:100

DRAWING NUMBER 742/07/01

M 512650 R