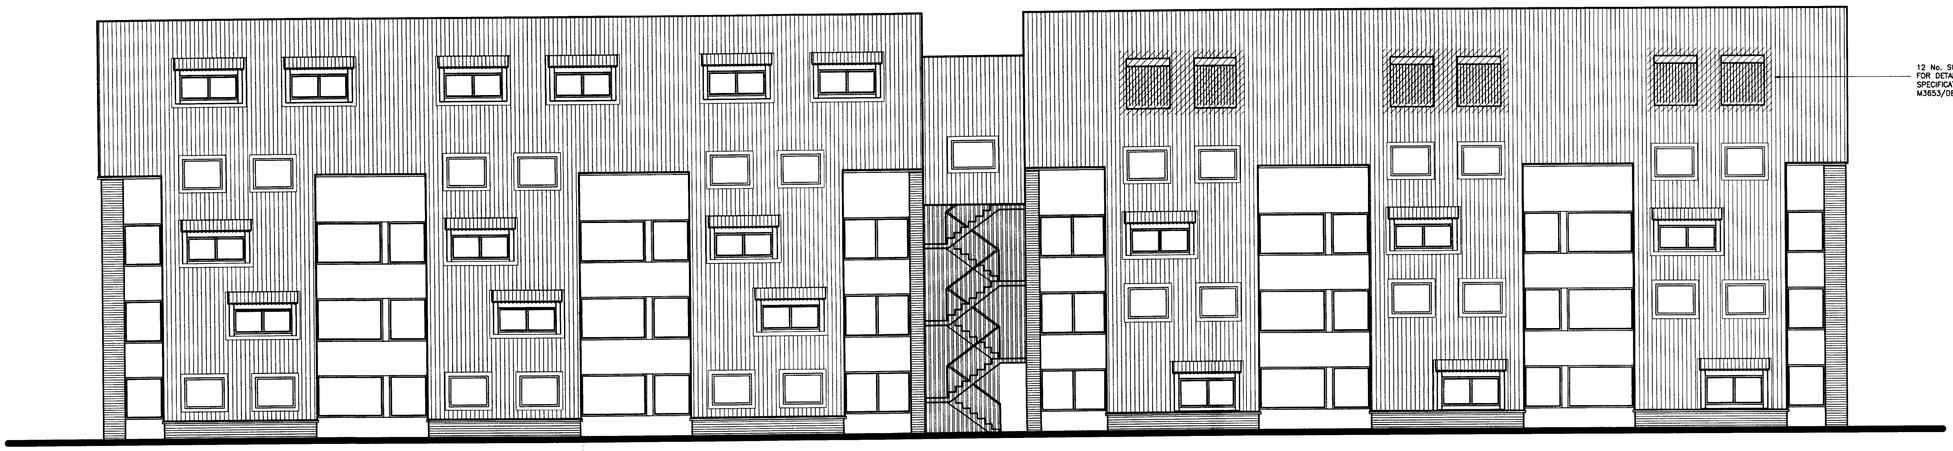

12 No. SOLAR HEATING PANELS
FOR DETAILS REFER TO MECHANICAL
SPECIFICATION AND DSSR DWG. No.
M3653/DER/M05

FRONT AND REAR ELEVATIONS

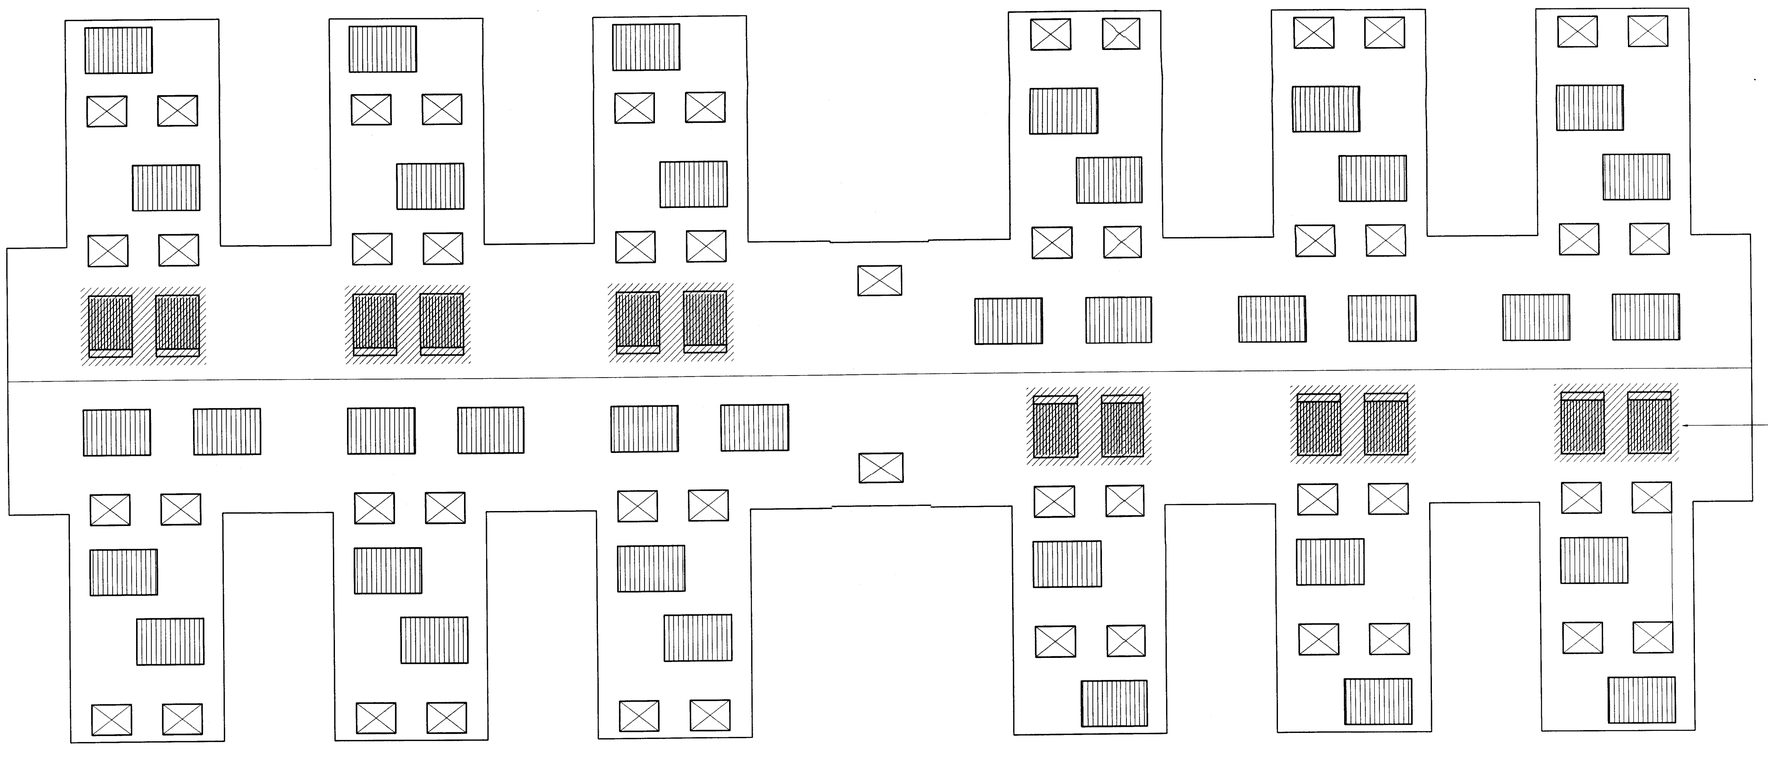

12 No. SOLAR HEATING PANELS
FOR DETAILS REFER TO MECHANICAL
SPECIFICATION AND DSSR DWG. No.
M3653/DER/M05

ROOF PLAN

DERBY HOUSE

REV	COMMENT	DATE
P2	SOLAR PANELS RE-POSITIONED	14/4/08

PLANNING
DKD
REPLIED
RECD 17 APR 2008
SECTION

The University of Manchester

MANCHESTER 1824

Directorate of Estates
Beyer Building
The University of Manchester
Oxford Road
Manchester
M13 9PL

Tel. 0161 275 2625
Fax. 0161 275 3880

DESIGN SERVICES GROUP

DRAWING STATUS: PLANNING

PROJECT NAME: PROPOSED REFURBISHMENT
PROJECT NO.: 5115

BUILDING NAME: DERBY HOUSE
BUILDING NUMBER: 043AF

SUB-SITE NAME: WHITWORTH PARK
SITE NAME: SOUTH CAMPUS

TITLE: PROPOSED SOLAR HEATING PANELS
SHEET 1

DRAWING NO.: 043AF-5115-A025
ISSUE: P2

PROJECT MANAGER: PC
DATE: MARCH '08
SCALE: 1/100 @ A1

DRAWN: JTN
CHECKED:
APPROVED: