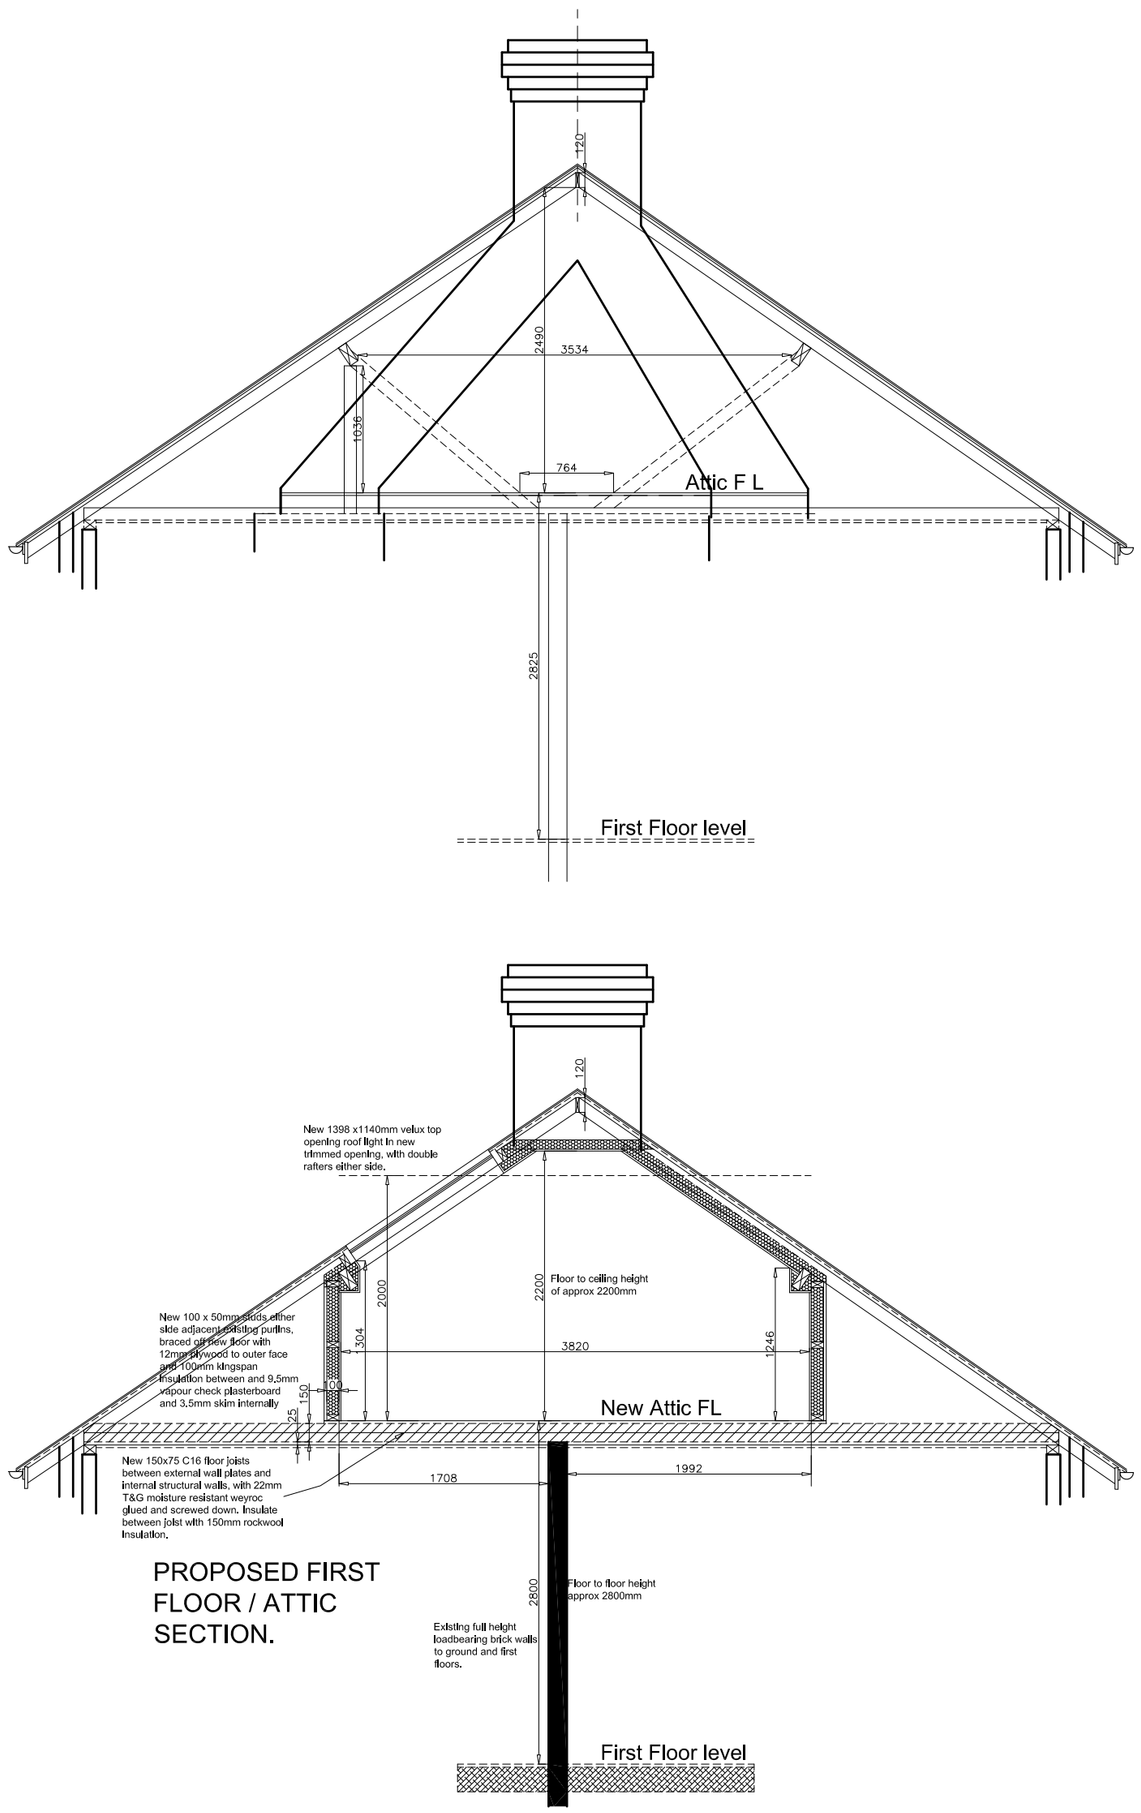

PROPOSED FIRST FLOOR / ATTIC SECTION.



EXISTING REAR ELEVATION



EXISTING GABLE ELEVATION



EXISTING FRONT ELEVATION



PROPOSED REAR ELEVATION



PROPOSED GABLE ELEVATION



PROPOSED FRONT ELEVATION

Chartered Building Surveyors
Design & Construction Consultants

12 GREEK STREET STOCKPORT CHESHIRE SK3 8AB
Tel: (0161) 476-6662 Fax: (0161) 477-6663 www.iglsurveying.co.uk Info@iglsurveying.co.uk

This dwg is copyright and should not be used or reproduced without written consent of IGL Surveying Ltd.
All dimensions to be checked on site by contractor prior to commencement of works.

CLIENT: MR & MRS K WILLIAMS

PROJECT: PROPOSED DORMER EXTENSION

DRAWING: EXTG & PROP FRONT, SIDE & REAR ELEV & SECTIONS

Dwg No: 2497 /03 Scale: 1:100

Drawn: RWI Date: AUG 2012

Checked: RWI Rev:

Rev:	Description:	Date:

A2 WHEN PLOTTED