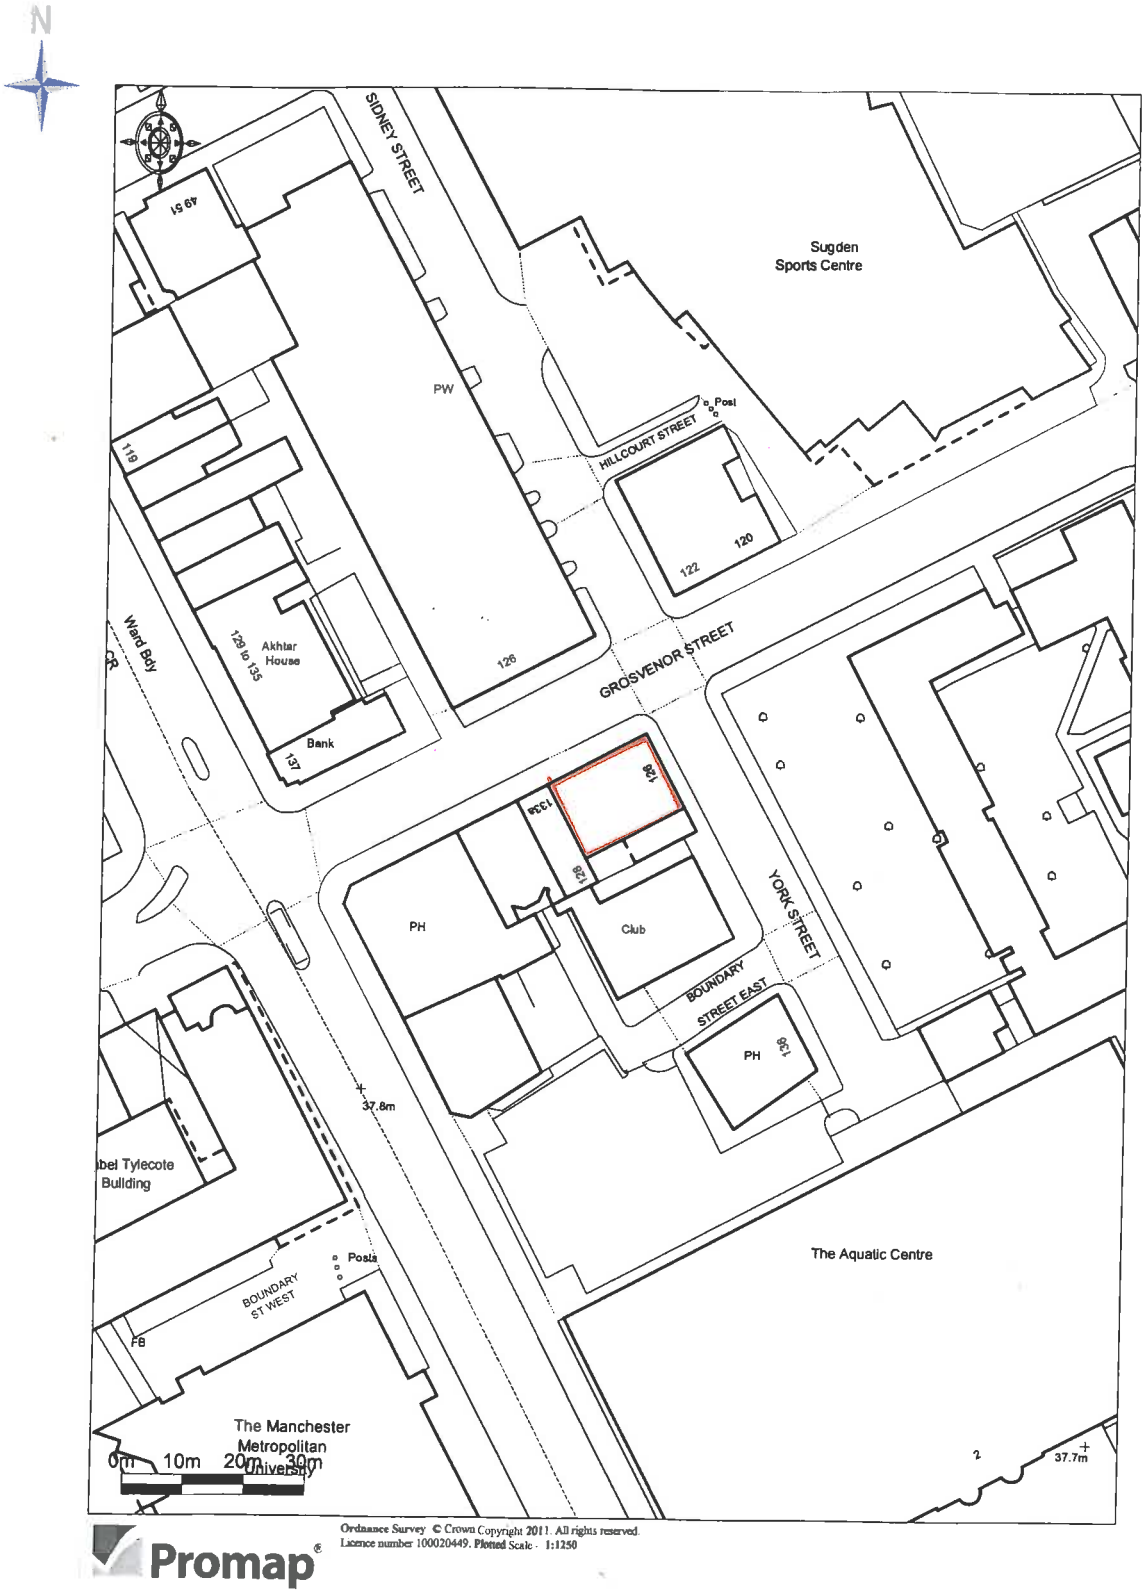

JWPC
CHARTERED
TOWN PLANNERS

Domino's Pizza
Ground Floor, 126 York Street,
Manchester, M1 7XN
Site Location Plan
Scale: 1:1250