SECTION AA

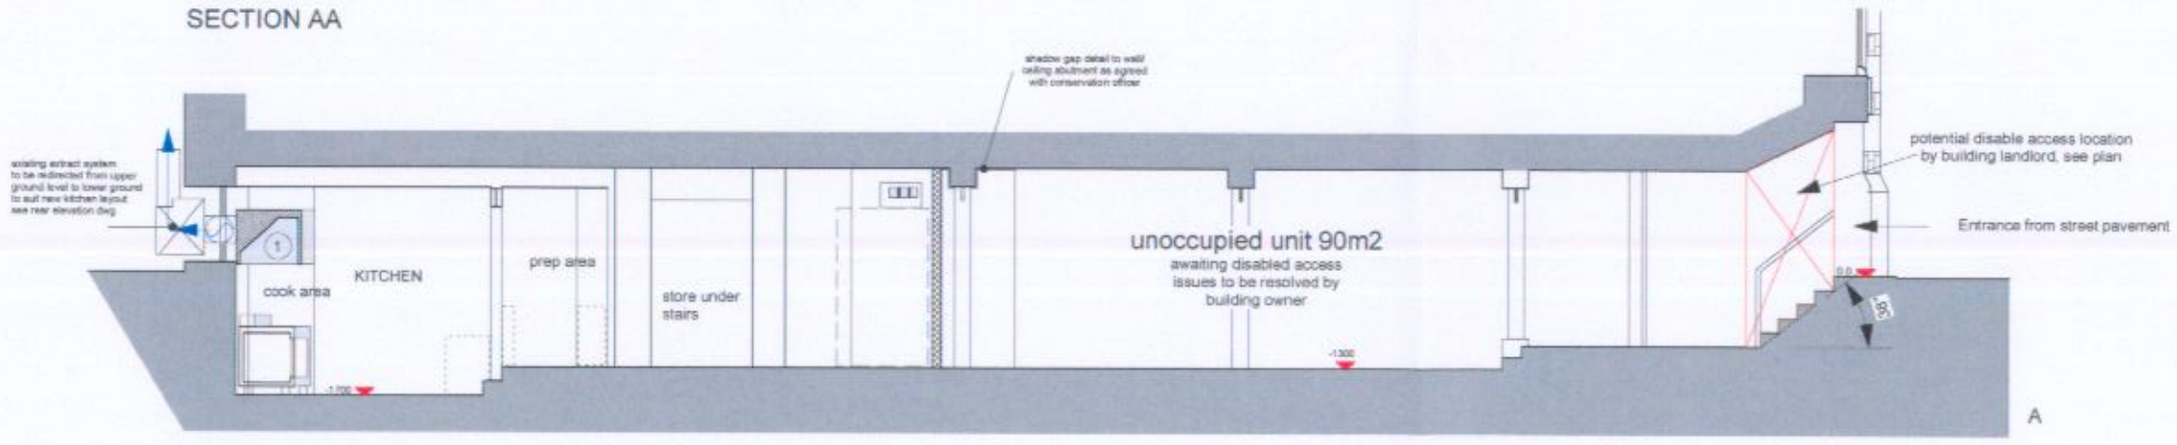

PROPOSED PLAN

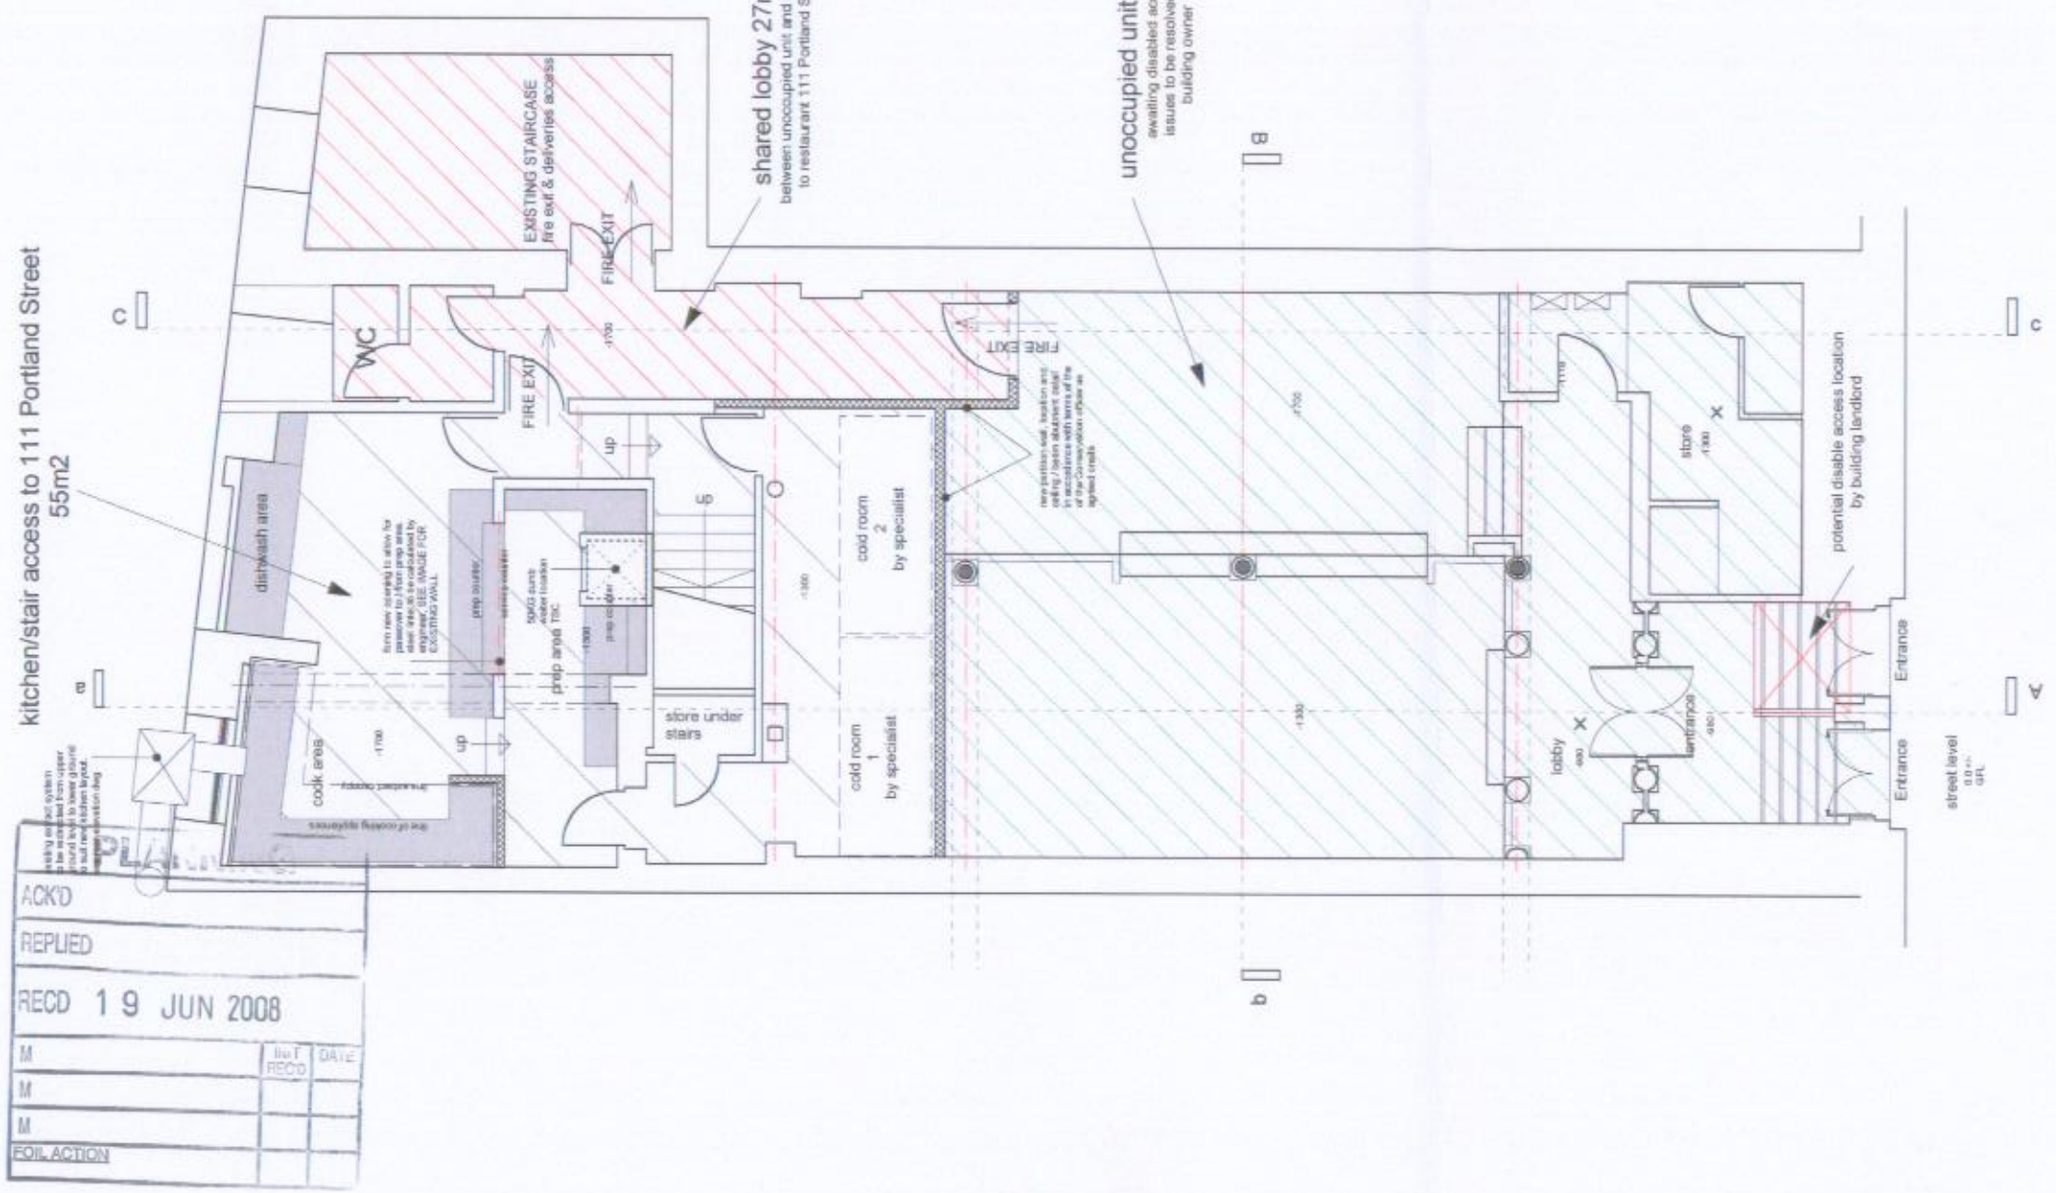

ACK'D
REPLIED
RECD 19 JUN 2008
M
M
M
FOIL ACTION
INIT
RECD
DATE



IMAGE OF EXISTING WALL TO KITCHEN
proposed opening see plan

*** note** all work to be carried out in accordance with the building regulations and the requirements of the local authority. The contractor shall check all dimensions on site before commencement of work.

No dimension to be scaled from this drawing.

N

project.	B / CITY - KITCHEN RELOCATION
client.	MR L CHAN
drawing no.	002.001. PLAN & SEC AA
date.	11.07
scale.	1: 100
revisions.	xx

interior architecture + design

14 Hunmanby Ave. hulme. manchester. m15 5fe. tel: 0161 232 9405 fax: 0161 232 9405