


EXISTING
PROPOSED

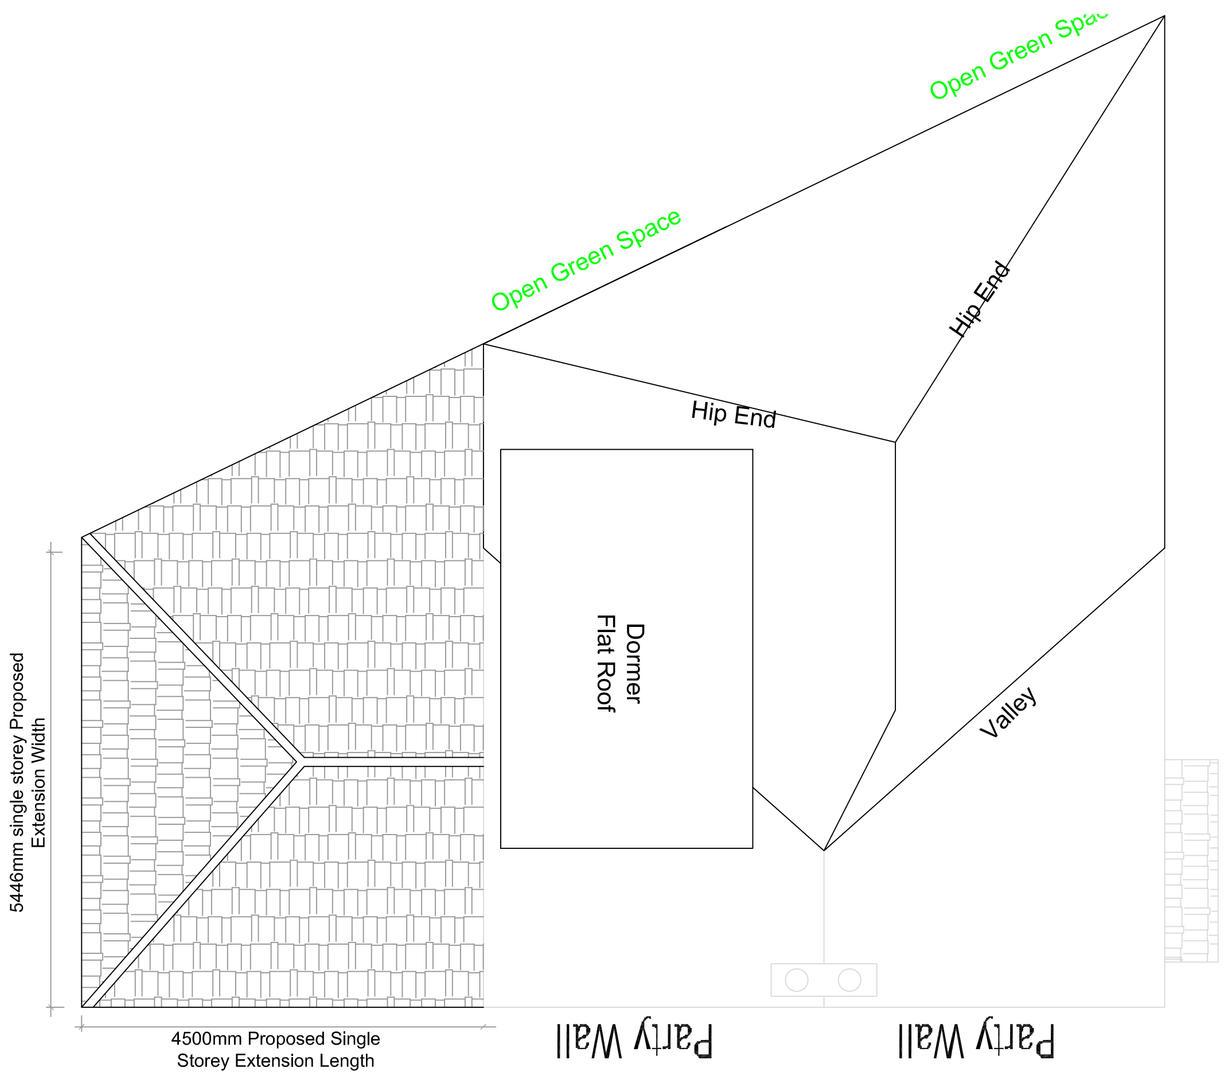


EXISTING FIRST FLOOR PLAN 1:50 @ A1

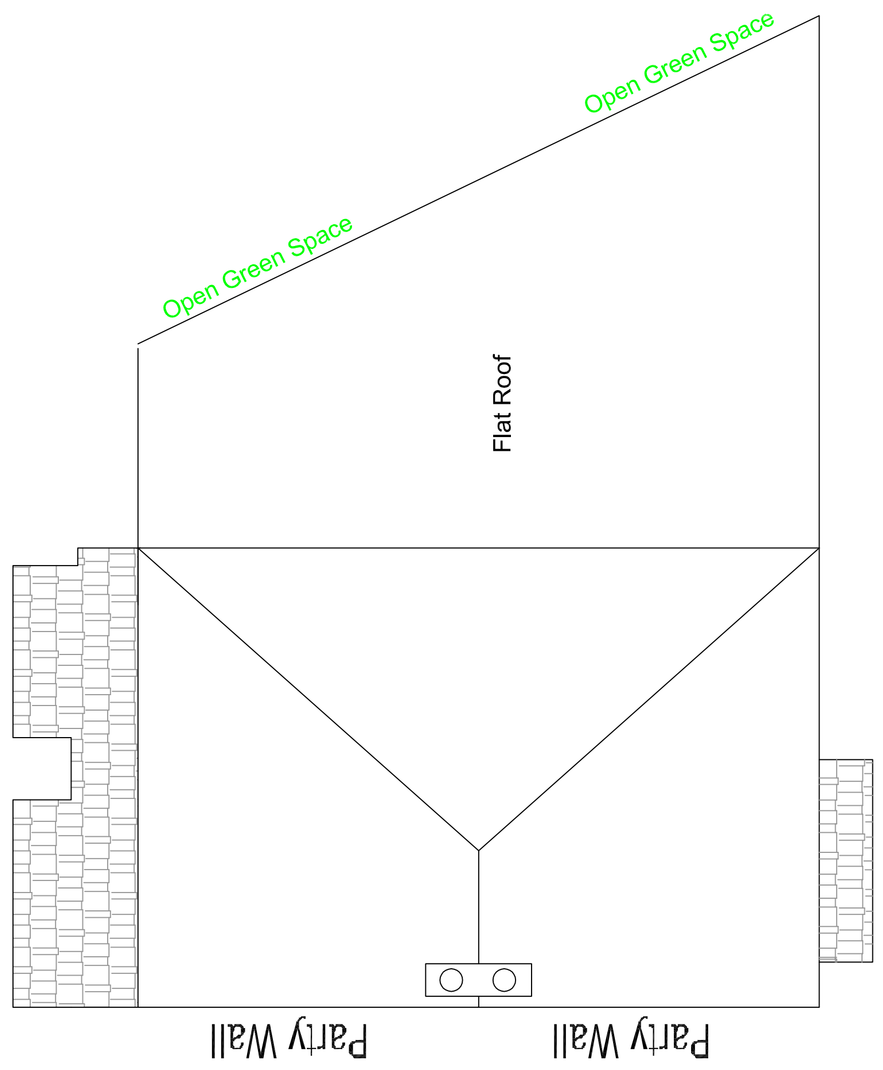

EXISTING FIRST FLOOR PLAN 1:50 @ A1

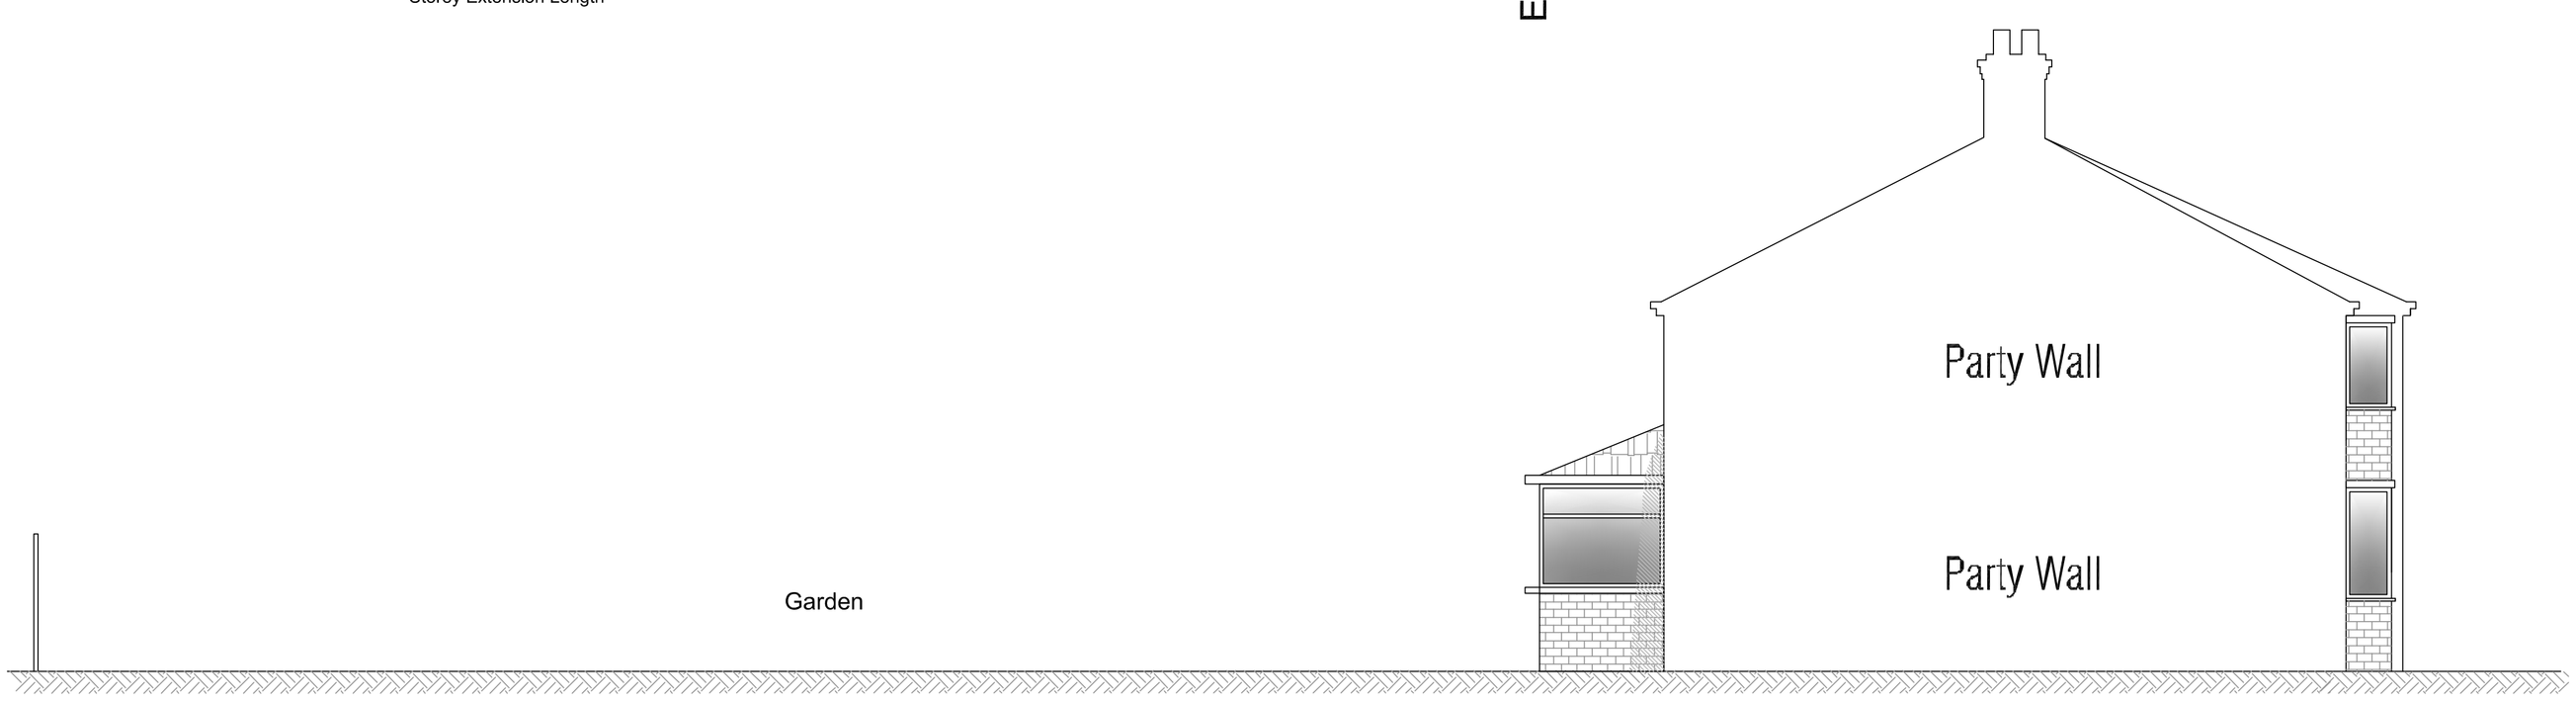

EXISTING SIDE ELEVATION 1:50 @ A1
(PARTY WALL ELEVATION)

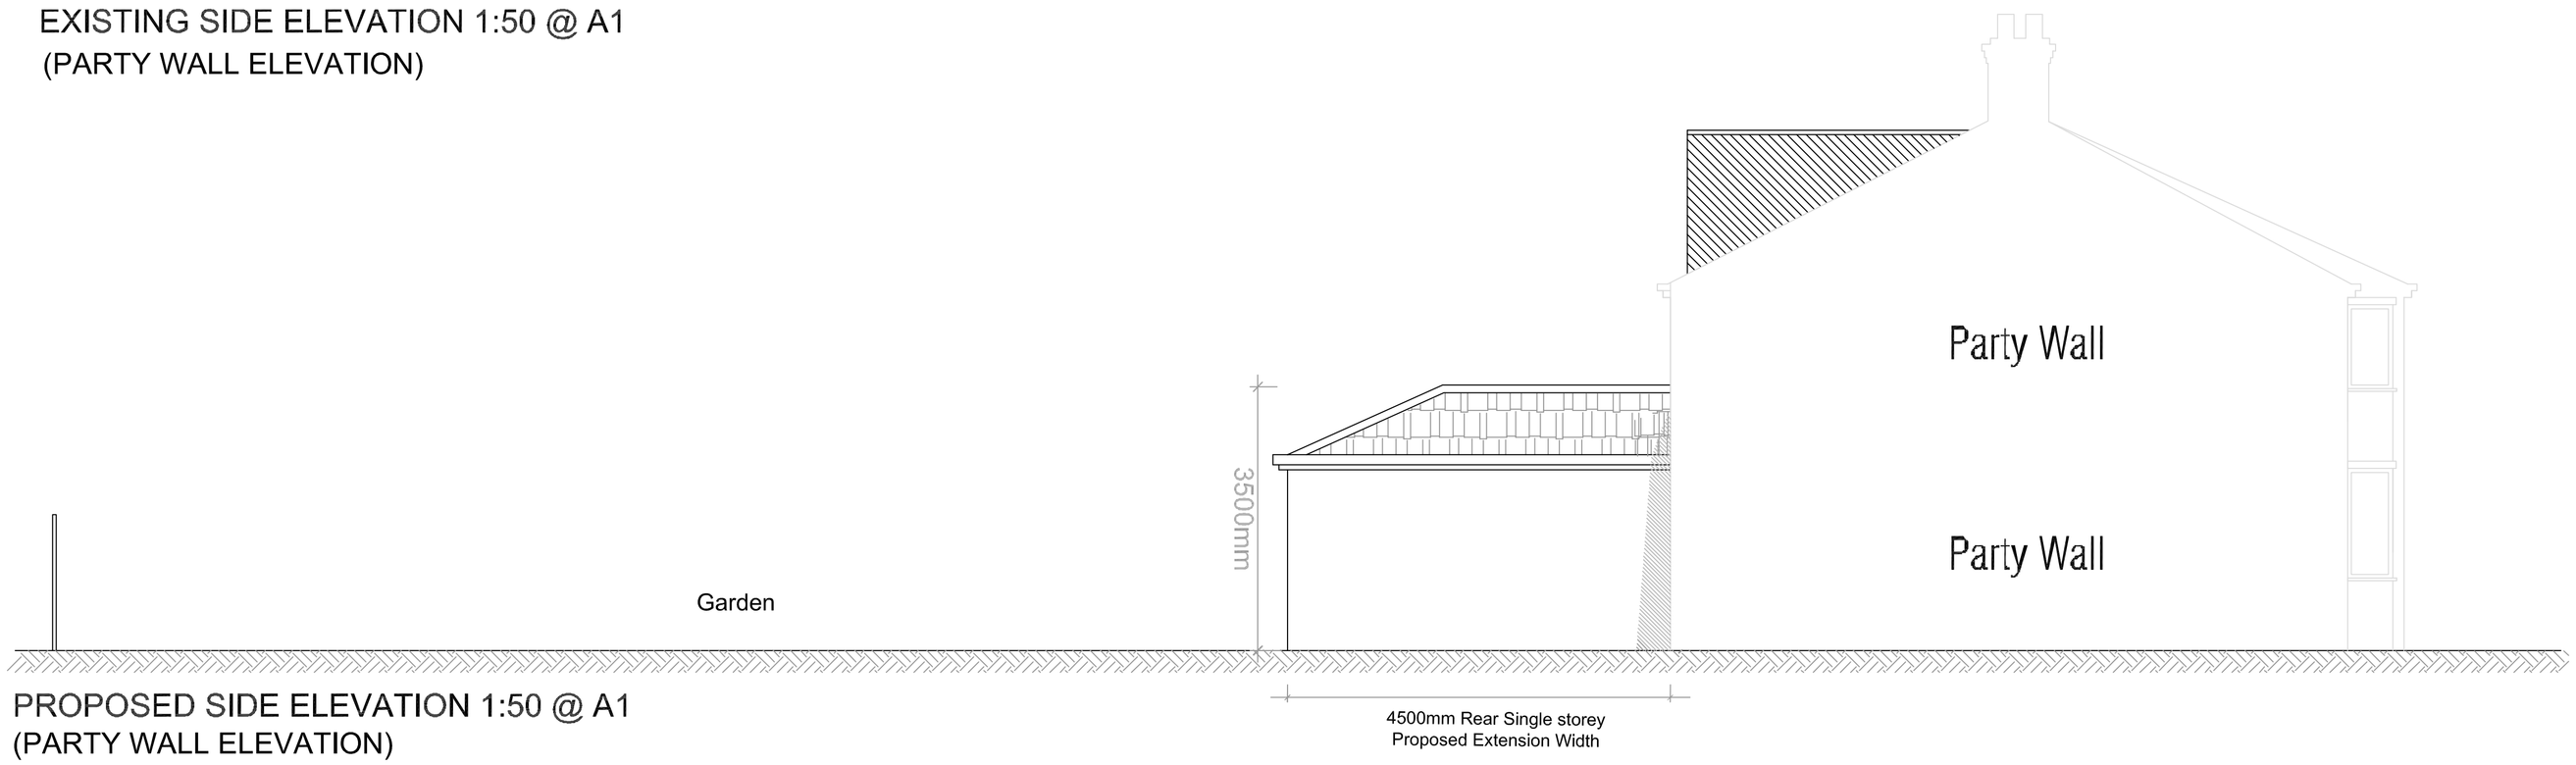

PROPOSED SIDE ELEVATION 1:50 @ A1
(PARTY WALL ELEVATION)

Archi-Plan Services

Archi-plan services : www.archi-planservices.co.uk : 07912058810

Rev.	Revision details	By	Chk.	App.	Date

NOTE TO CONTRACTOR: DO NOT SCALE FROM THIS DRAWING

Client
2 SLADE HALL ROAD, LONGSIGHT.

Project
DOUBLE SIDE EXTENSION & SINGLE STOREY REAR EXTENSION INCL. GABLE WALL & REAR DORMER.

Title
EXISTING & PROPOSED PARTY WALL ELEVATIONS incl. ROOF PLANS

Drawn by	Date	Purpose of issue	Scale
	Dec.	PLANNING.	1:50 @ A1
Checked by	Date	Drawing No.	
Approved by	Date	BUILDING/26158192-D	

CIAT