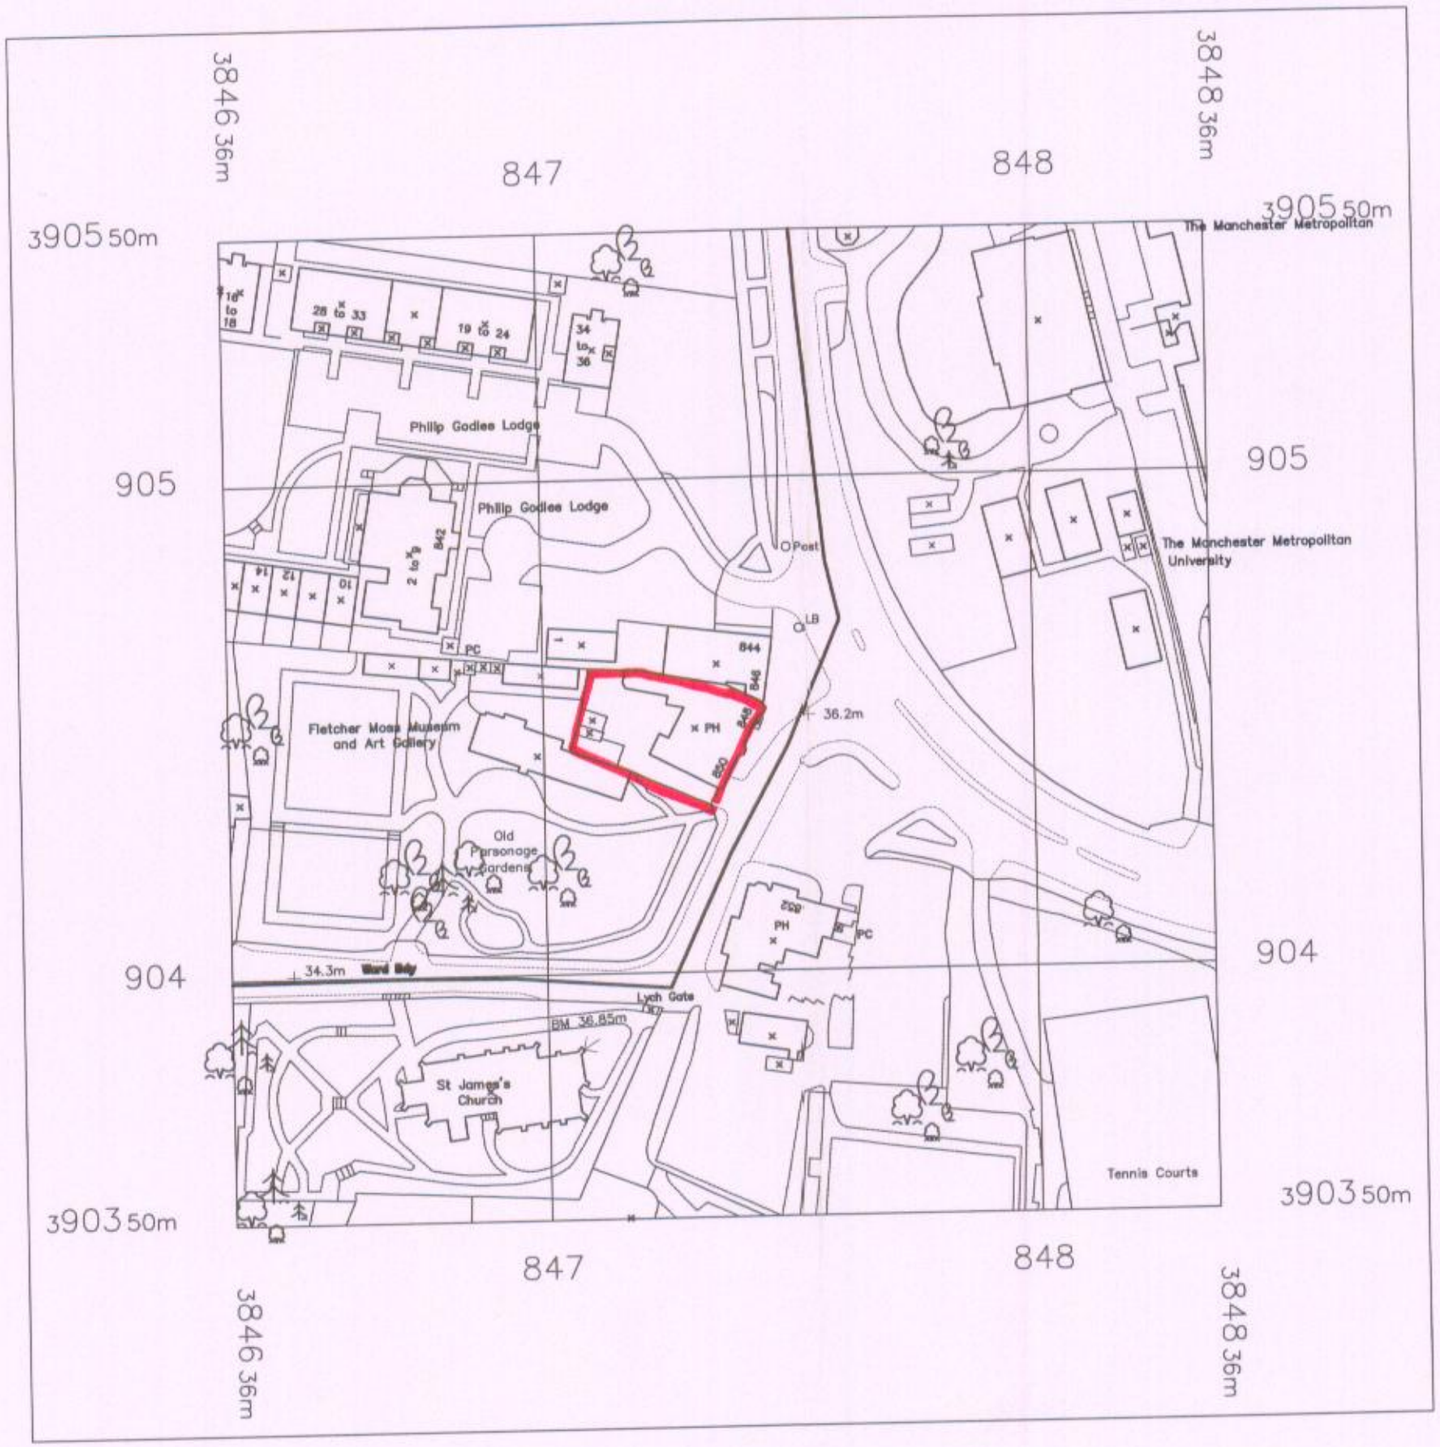


PLANNING

ACK'D

REPLIED

RECD - 6 FEB 2008

M	INITIALS	DATE
M		
M		
FOR ACTION		

CLIENT
LOCH FYNE RESTAURANTS

PROJECT
LOCH FYNE RESTAURANT
YE OLDE COCK
848 WILMSLOW ROAD - DIDSBURY
GREATER MANCHESTER M20 2RN

DRAWING TITLE
LOCATION PLAN

SCALE
1:1250 @ A3

DATE
09/01/08

DRAWING NUMBER
1401/120

REVISION
/

PNW
Designers
Architects
Project
Managers

PNW Design Limited
London House
Lower Mortlake Road
Richmond
Surrey
TW9 2LL

Telephone
020 8948 9506
Fax
020 8948 9578
E-Mail
studio@pnw.co.uk