
The builder must check the site and the approved drawings before commencing the works and must take any working measurements as neccessary.Any discrepancy in the drawing must be reported to the client .

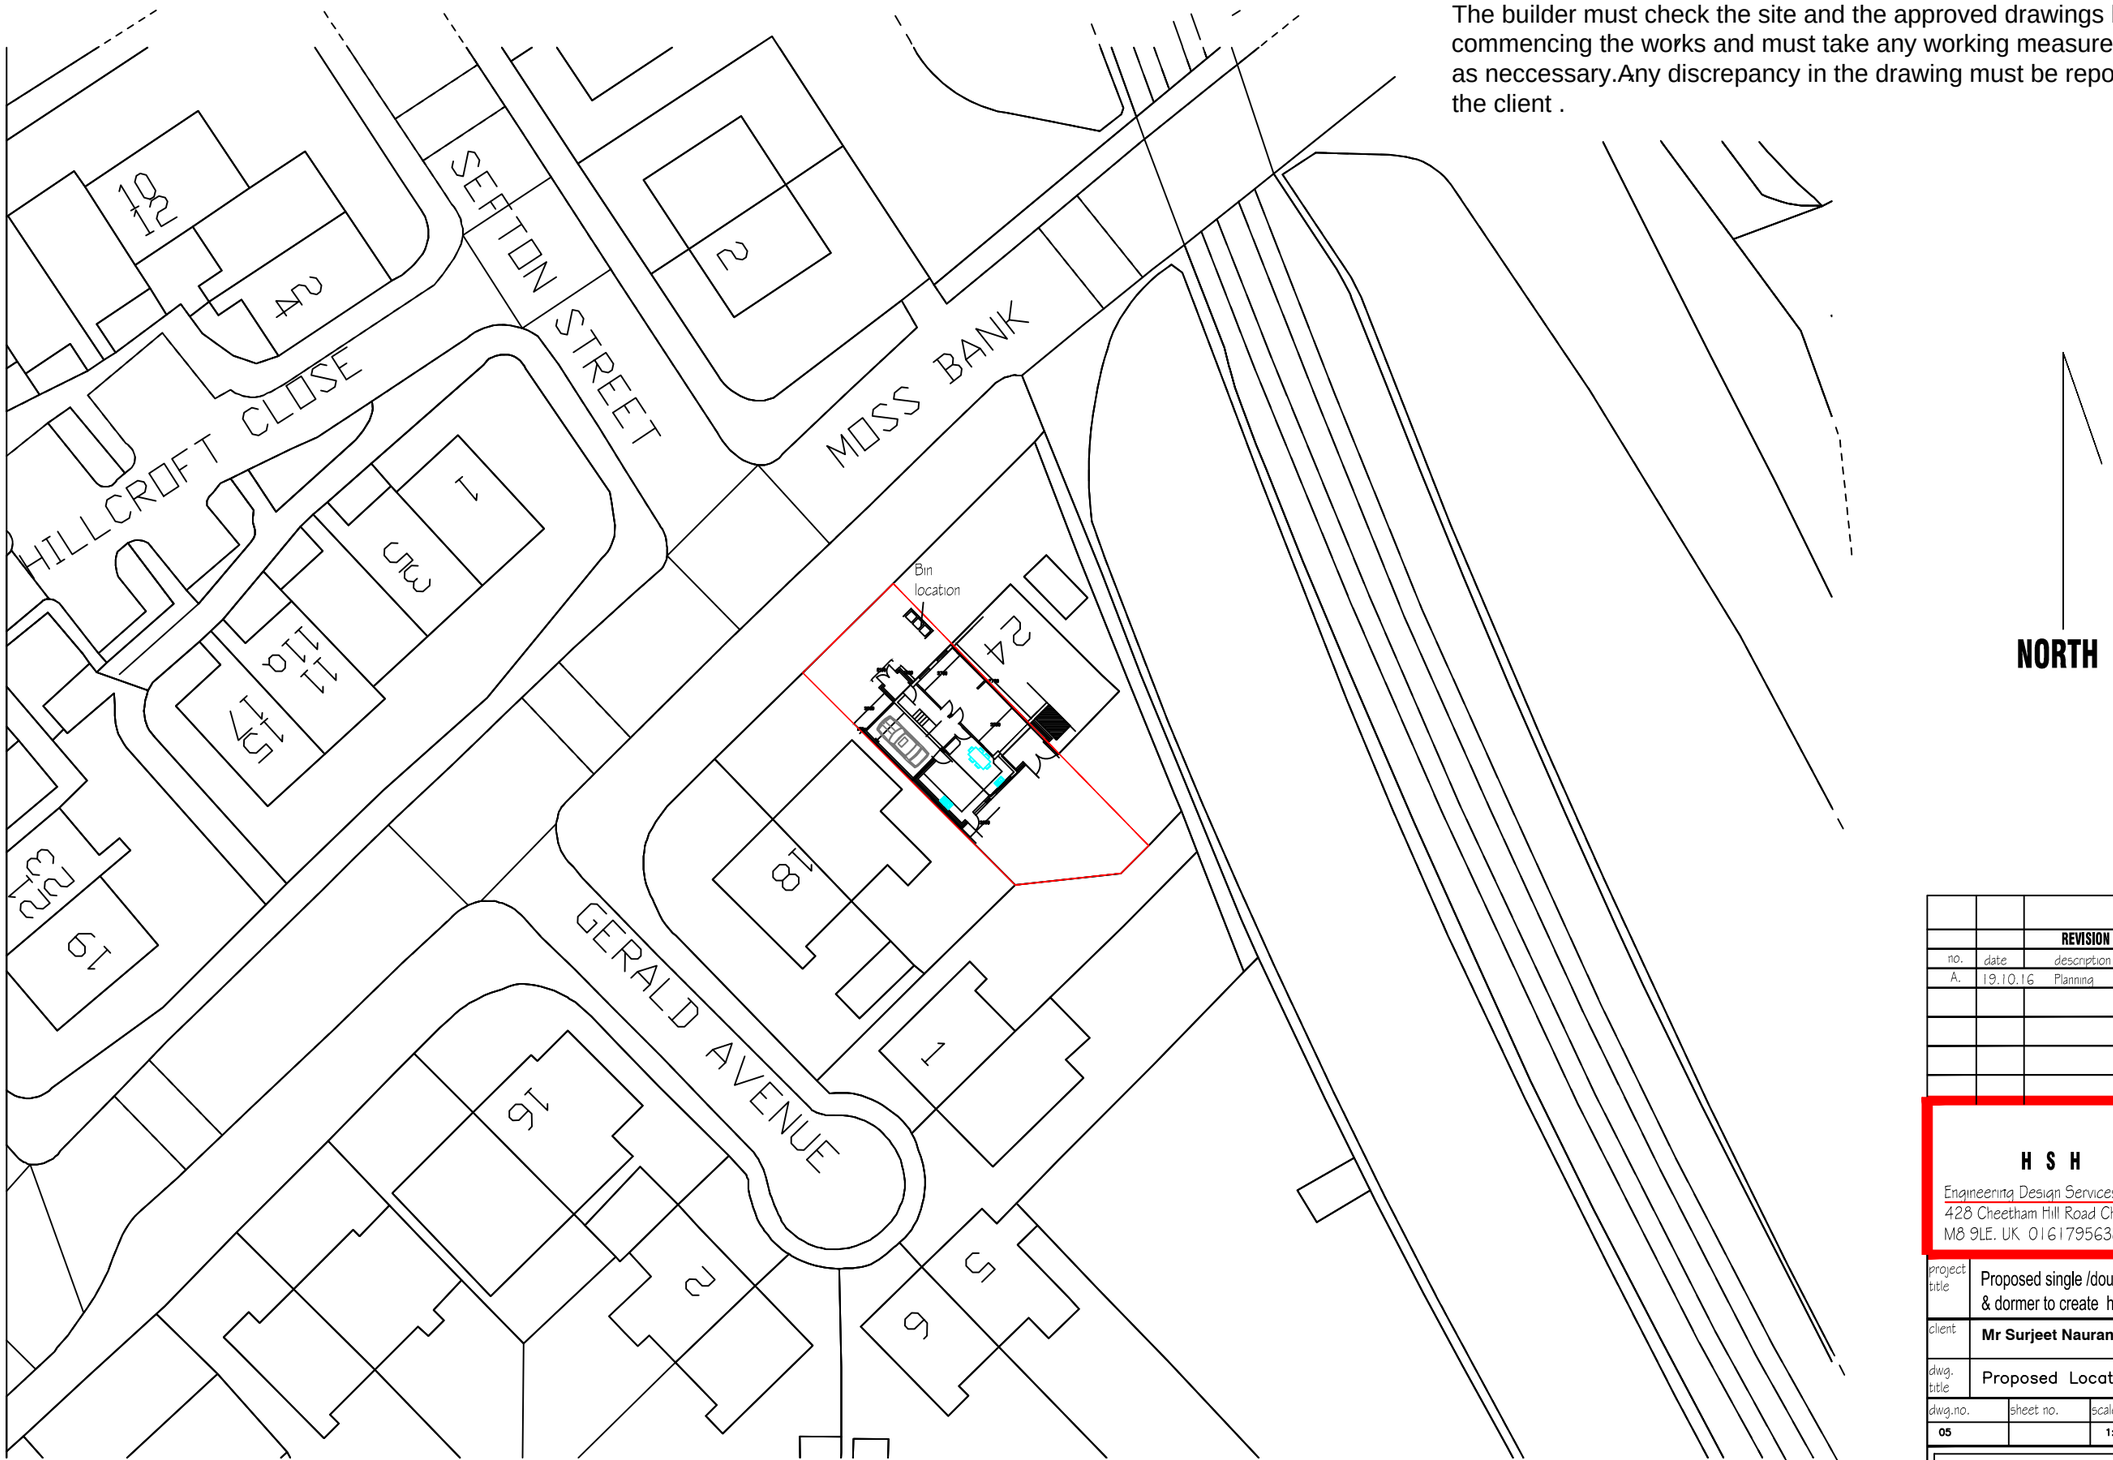

		REVISION	initial
no.	date	description	
A.	19.10.16	Planning	

H S H

Engineering Design Services
428 Cheetham Hill Road Cheetham Manchester
M8 9LE. UK 01617956385,07940197 333

project title	Proposed single /double storey extension & dormer to create habitable rooms.
client	**Mr Surjeet Nauranga**
dwg. title	Proposed Location Plan

dwg.no.	sheet no.	scale.	job no.
05		1:500 @ A3	

22 Moss Bank Crumpsall Manchester M8 5AB

drawn by.	checked by.	approved by.	date
TZ		-	Aug 16