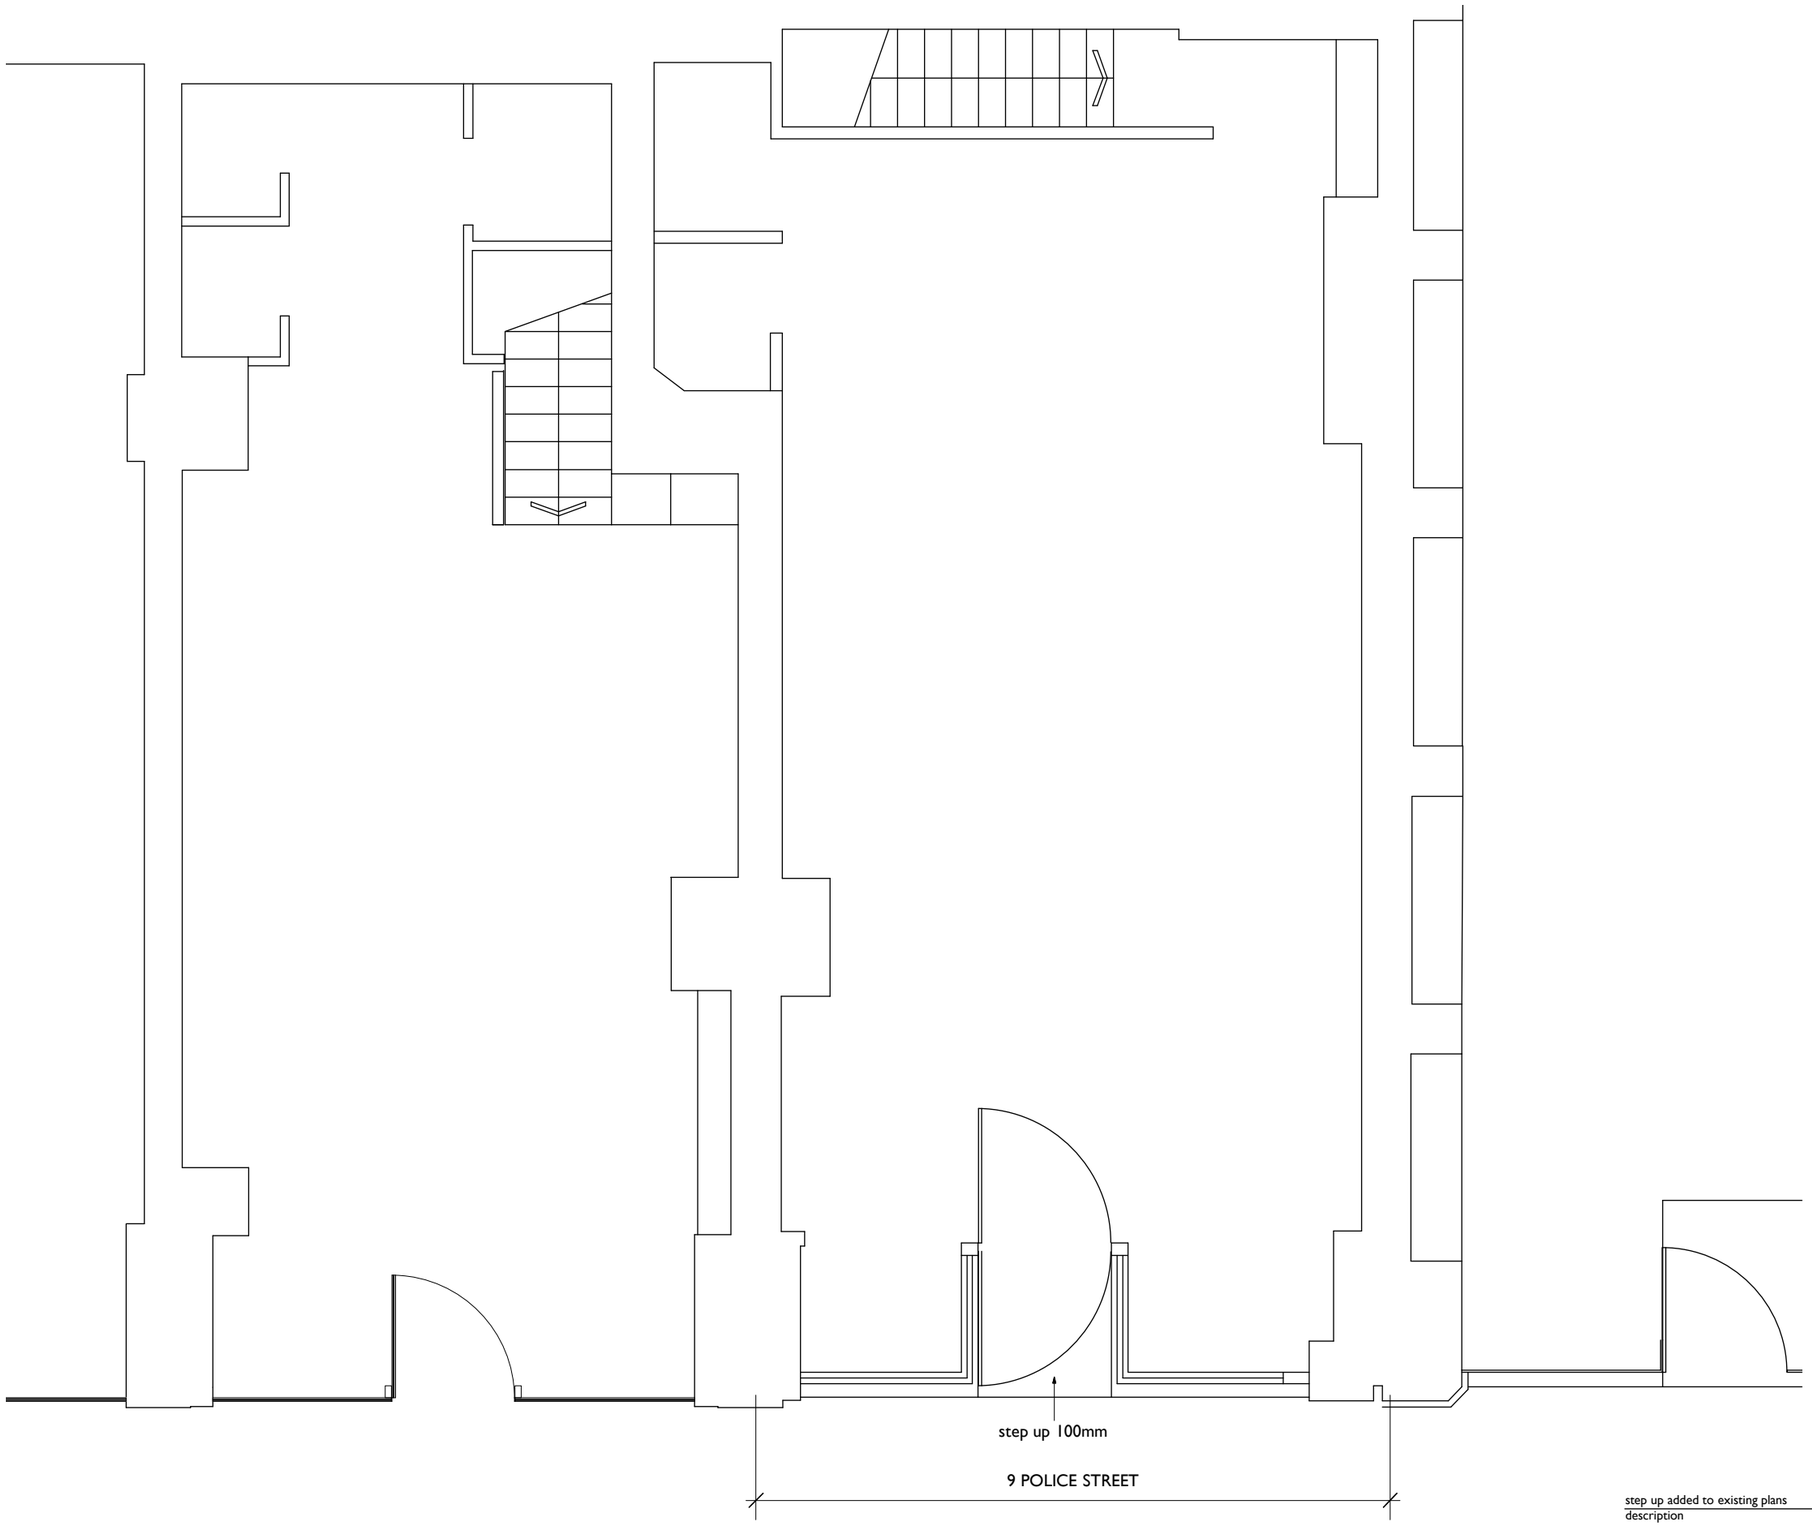

description	date	rev
step up added to existing plans	June 13	A

9 POLICE STREET

Existing Plan

scheme	1505
no.	**E(100)**
rev	A
scale	1:50@A3
date	9-8-11
drawn	RAB

makinarchitecture
URBAN ARCHITECTS & DESIGNERS
www.makinarchitecture.com
t 0161 2360051 f 0161 2283442

DO NOT SCALE FROM THIS DRAWING
DIMENSIONS TO BE CHECKED ON SITE

SK sketch *P proposed* *T tender* *C construction* *AB asbuilt*