



South Elevation (Through Carparks) 1:100

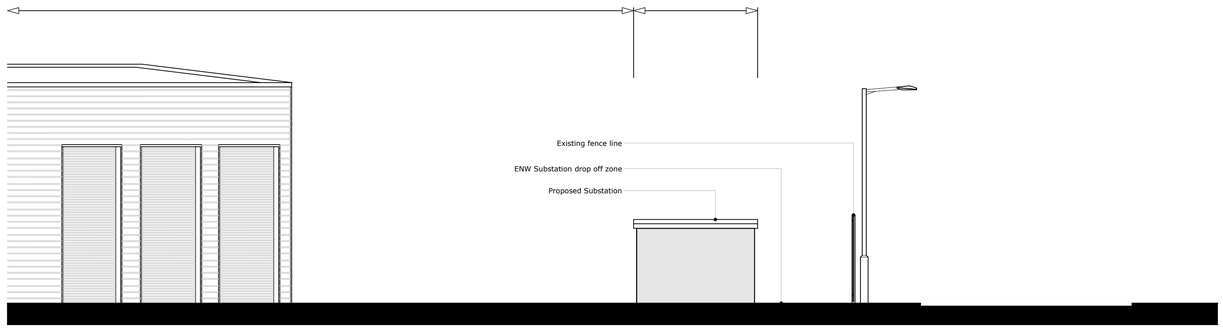

North Elevation (Through Carpark) 1:100

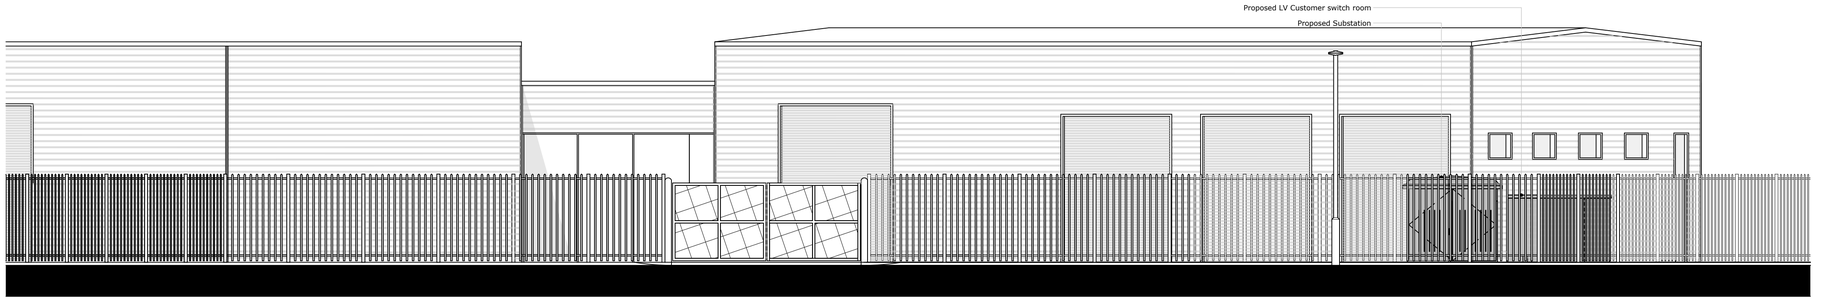

East Elevation (Rowsley Street) 1:100

Copyright
This document and all information contained herein is the sole property of Ayshford Sansome. Reproduction in whole or in part is strictly forbidden and may not be issued to any third party for any purpose unless prior permission is obtained.

DO NOT SCALE THIS DRAWING
Contractor must verify all dimensions on site before commencing any work or preparing manufacturing drawings. If in doubt ask.

Rev	Revision Note	Date

Date: **November 2012** Scale: **1:100 @A1**

Status: **Planning**

Project:
Mercedes-Benz Retail UK
Manchester Central Refurbishment
26 Rowsley Street
Manchester
M11 3RR

Title: Proposed Elevations

Drg No.: **1113 /G/004**

Chartered Architects
Post 6 Riverside House
Lower Southend Road
Wickford, SS11 8BB.
Tel 01268 562266
Email info@ayshford.com
AYSHFORD SANSOME