
title	drwg no.	rev
NEW PERIMETER FENCING	3165/00/01	A

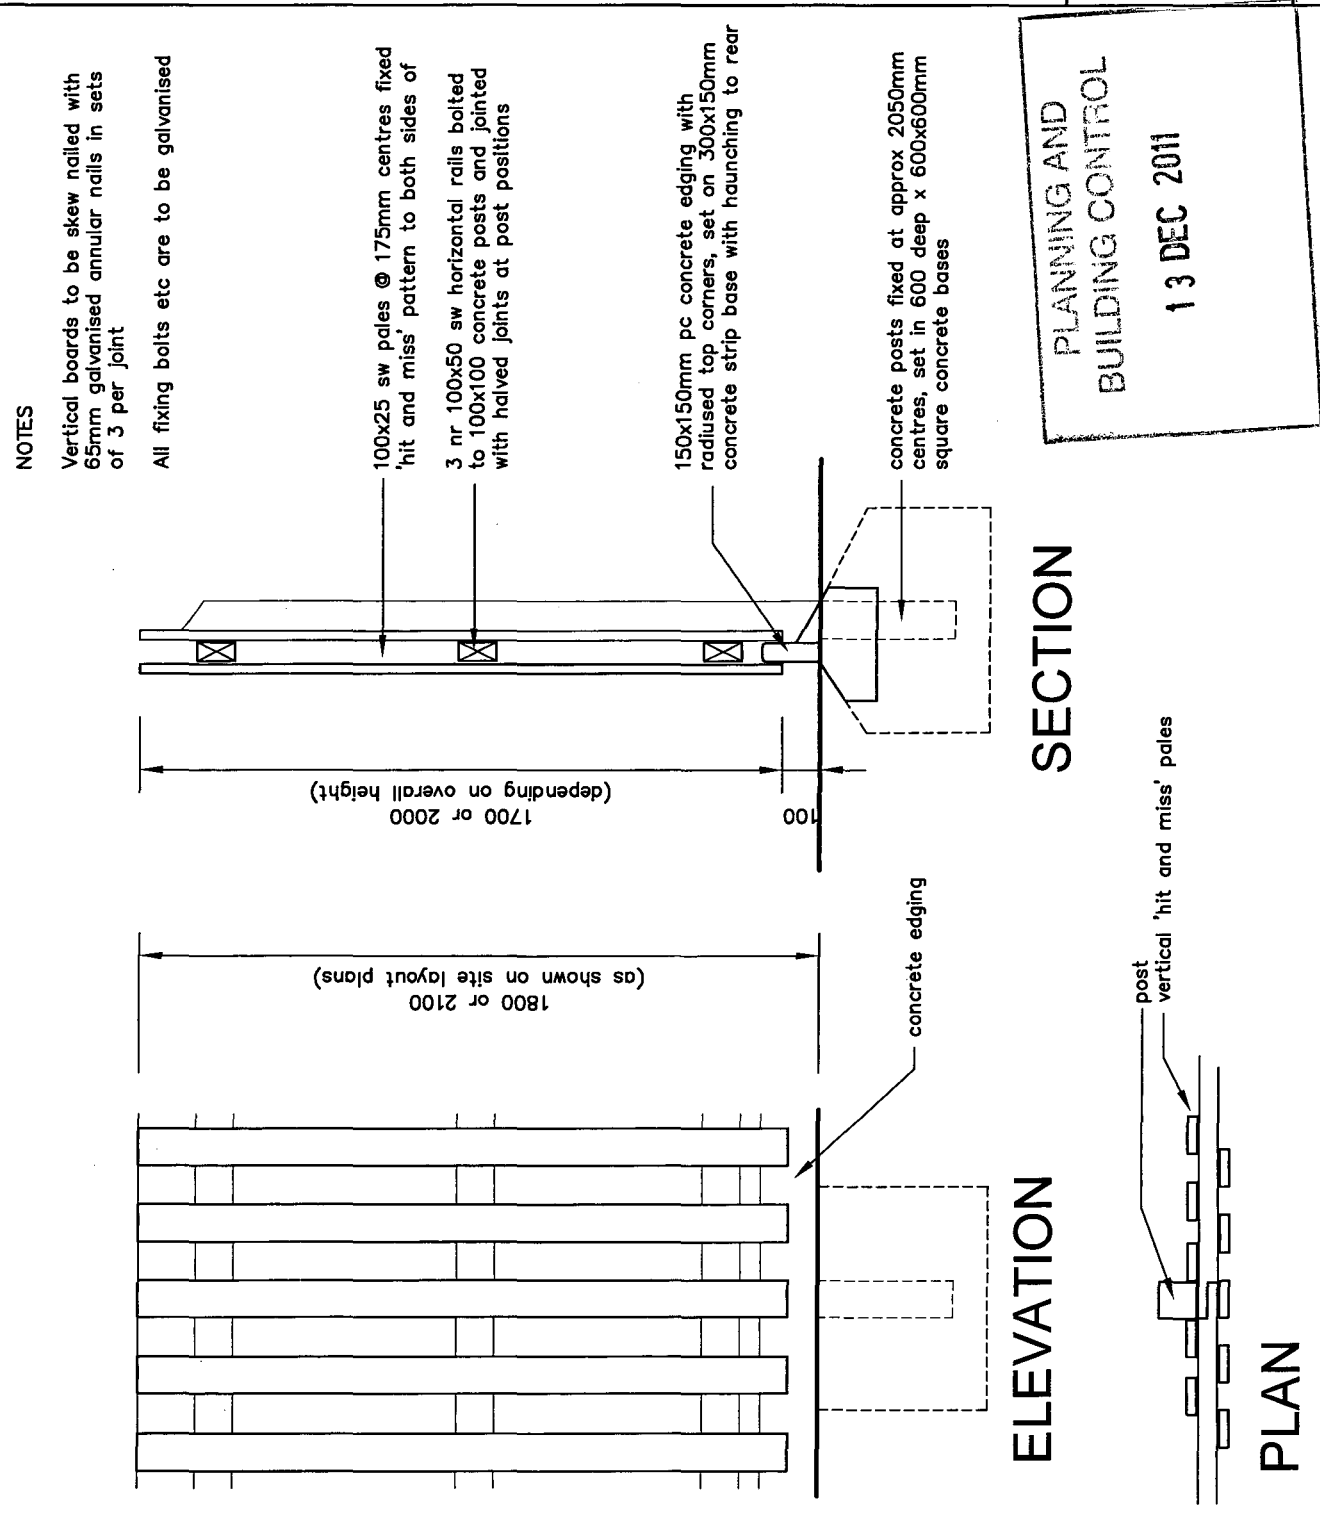

REV A
Fixing details added Oct 11

rev	date	by	description

contract	scale	
PROPOSED IMPROVEMENTS GARAGE SITES WYTHENSHAWE	1/20@A4	
	date OCT 11	
client PARKWAY GREEN	drawn PM	checked

Warburton associates
Chartered Architects
The Old Police Station, 62 Chapel Street, MANCHESTER M3 7AA
Tel: 0161 833 9345 Fax: 0161 831 7584 mail@warburtonassociates.com