title	drwg no.
LOCATION PLAN	2635/01

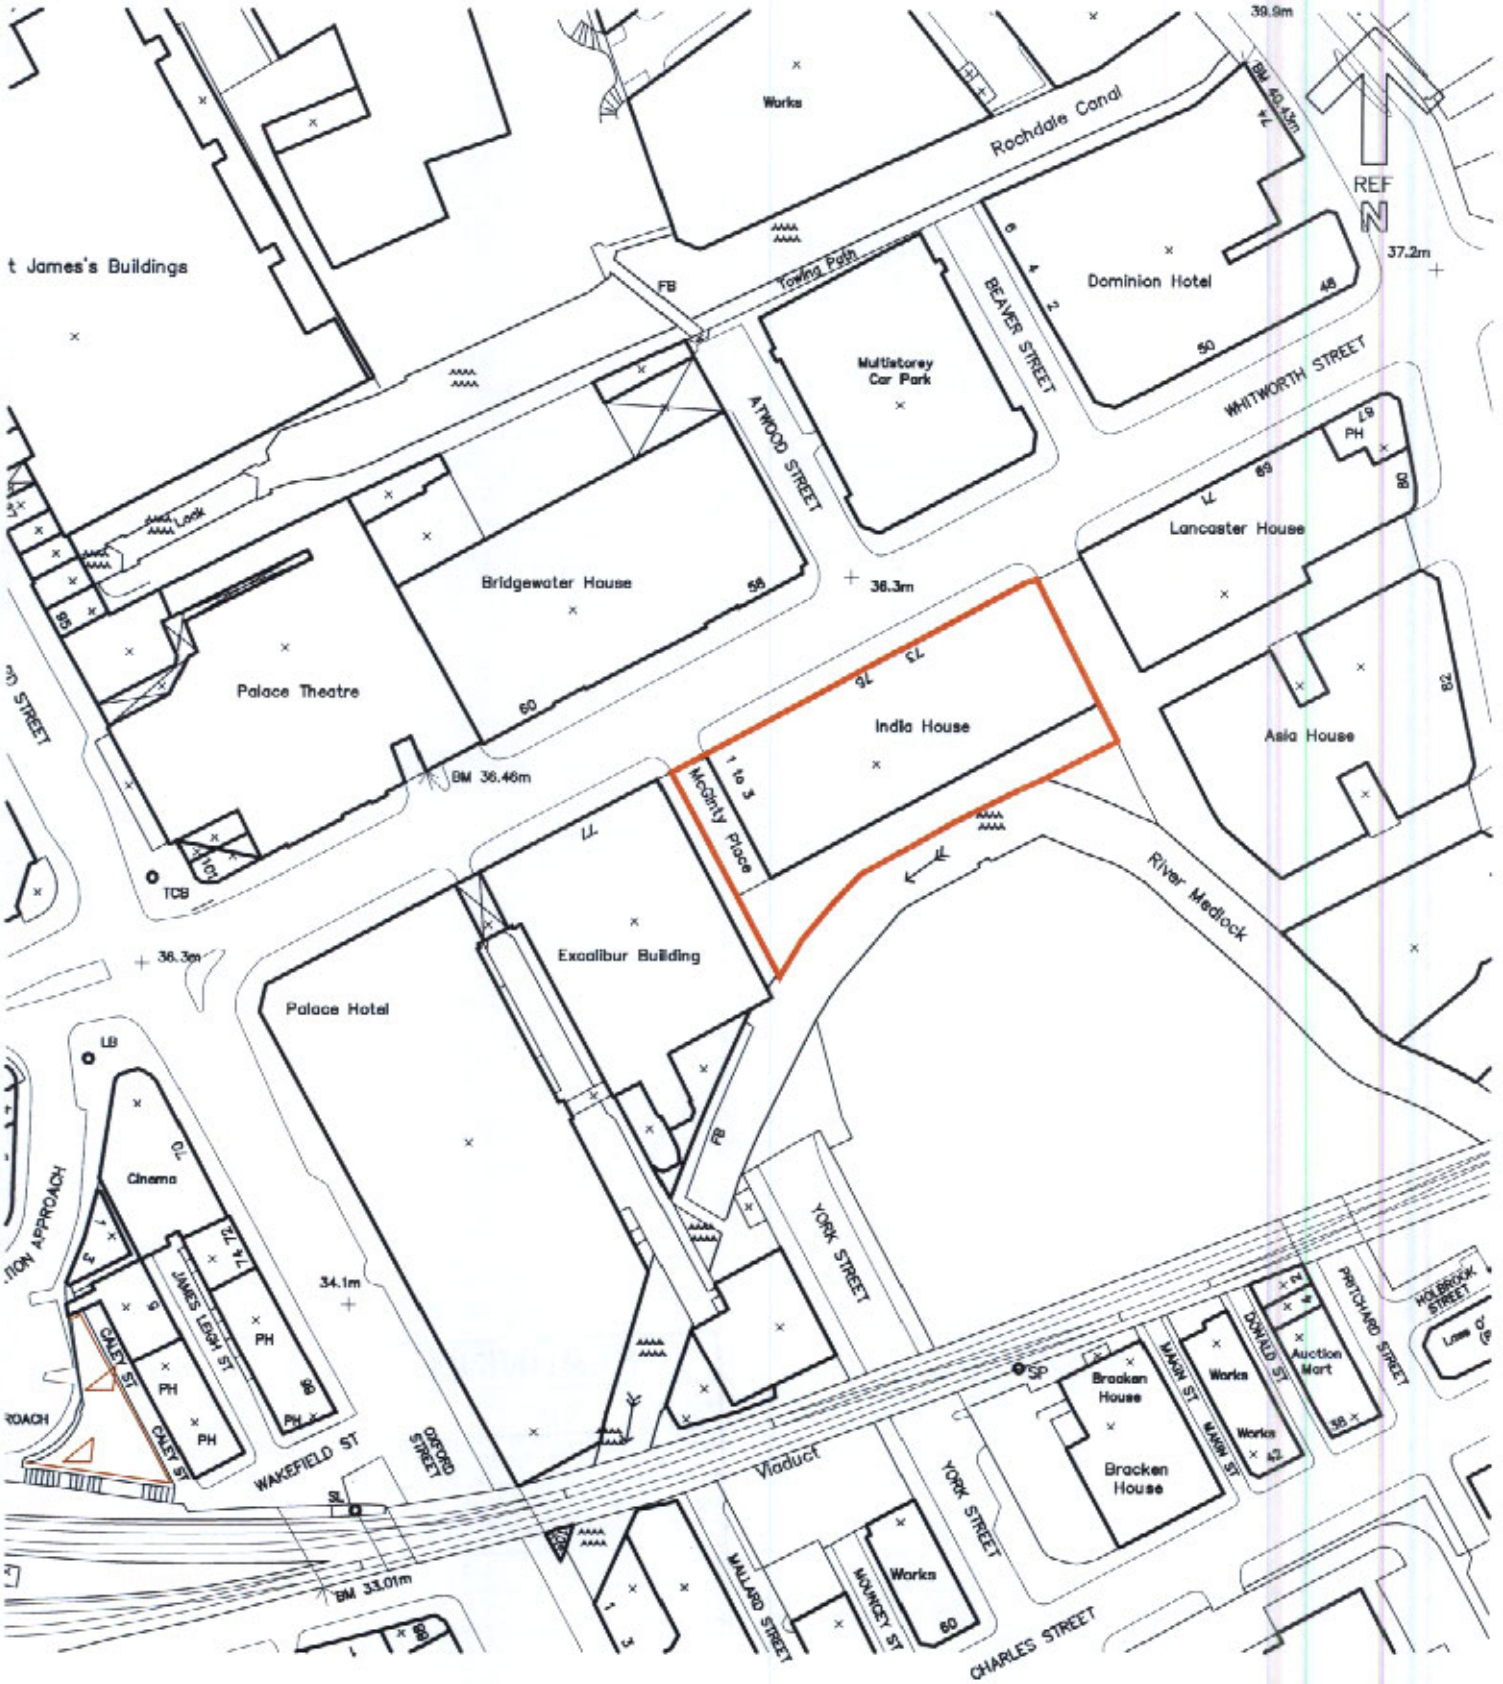

contract	PROPOSED SECONDARY GLAZING INDIA HOUSE WHITWORTH ST MANCHESTER	scale 1/1250
		date FEB 08
client	NORTHERN COUNTIES	ref

Warburton wa associates
Chartered Architects
The Old Police Station, 62 Chapel Street, MANCHESTER M3 7AA
Tel: 0161 833 9345 Fax: 0161 831 7584 mail@warburtonassociates.com