PLANNING AND
BUILDING CONTROL
21 FEB 2012

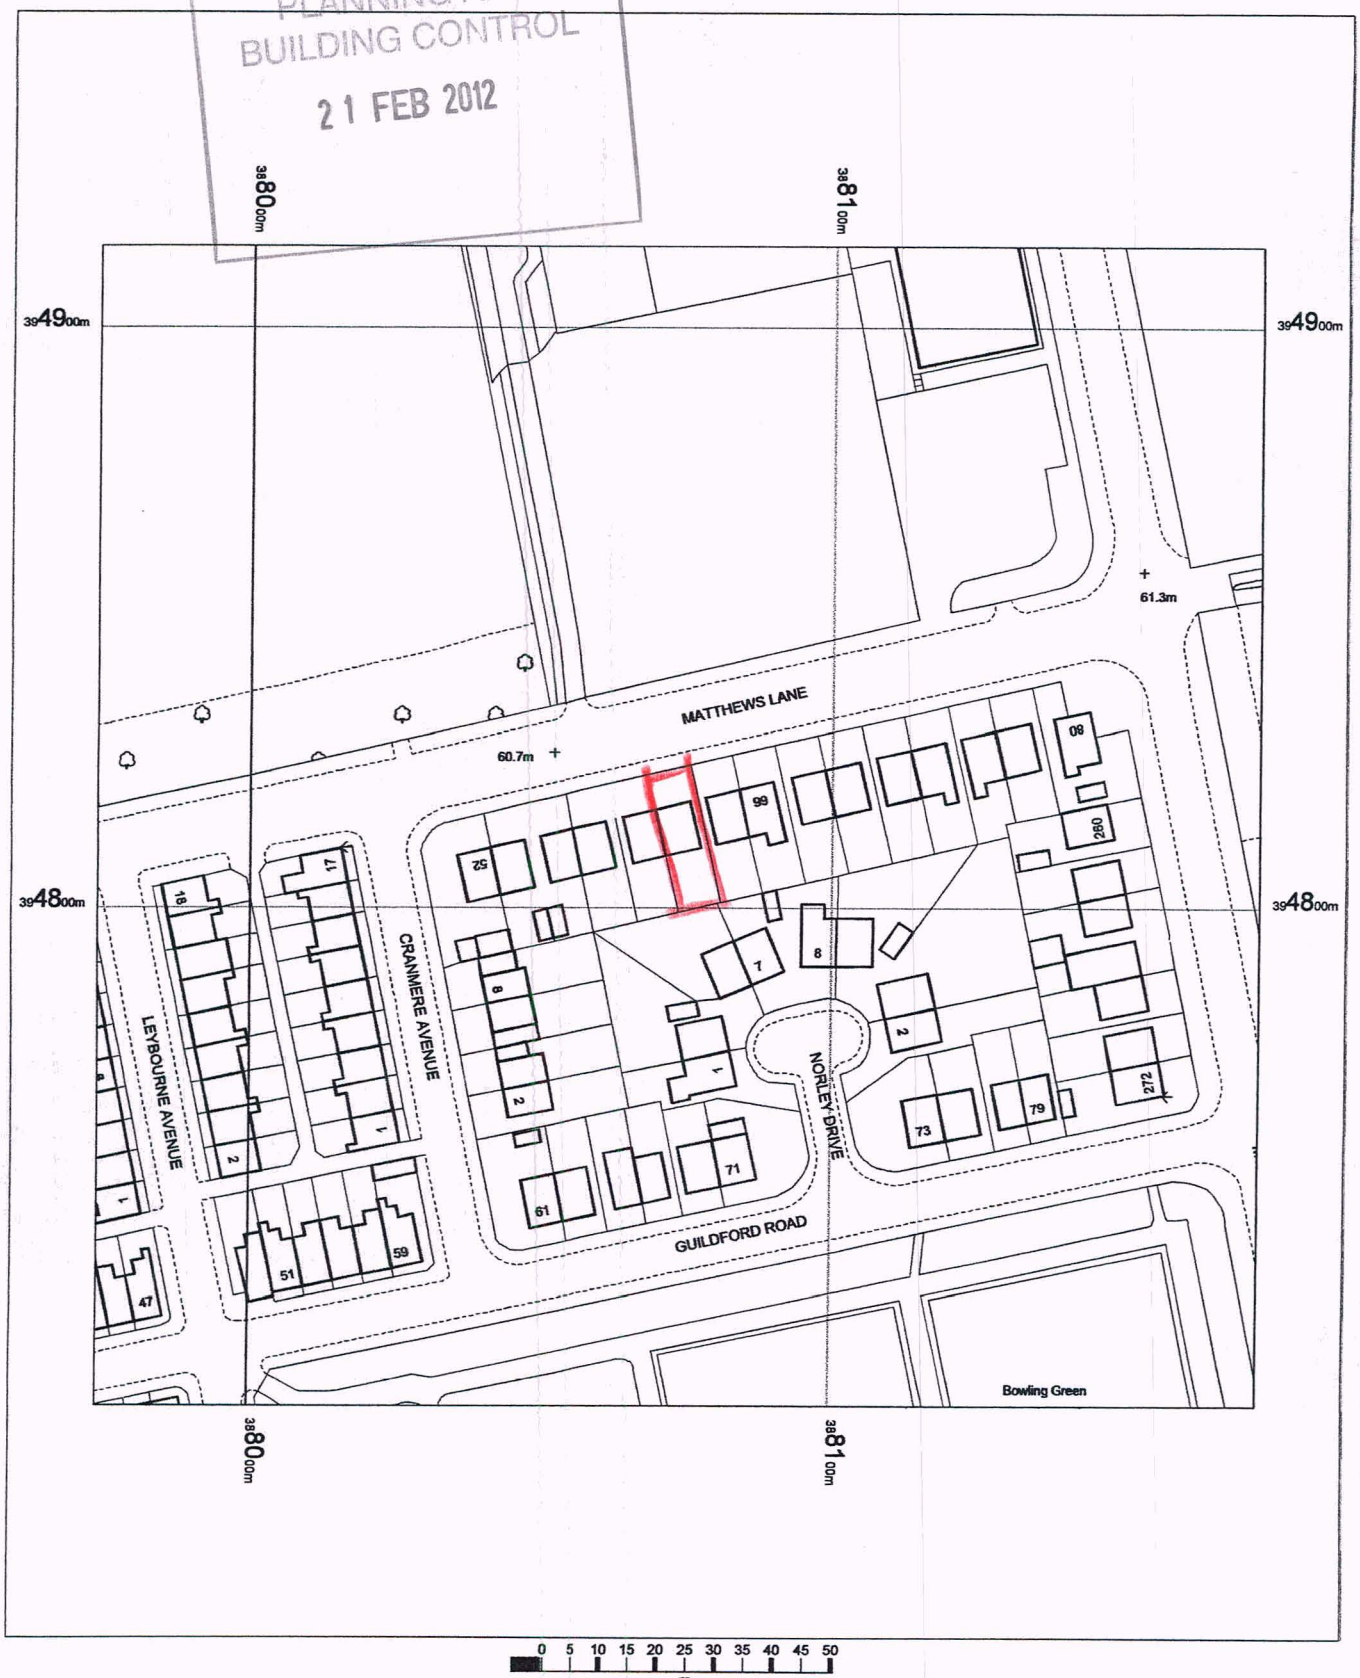

0 5 10 15 20 25 30 35 40 45 50
m

62 MATTHEWS LANE
LEVENSHULME
MANCHESTER
M19 3ES

OS Mastermap
20 February 2012, ID: BW1-00129450
maps.blackwell.co.uk

1:1250 scale print at A4, Centre: 388074 E, 394814 N

©Crown Copyright. Licence no. 100041040

N

Mapping sourced from Ordnance Survey

BLACKWELL'S
www.blackwellmapping.co.uk
TEL: 0113 245 2623
comments@maps.blackwell.co.uk