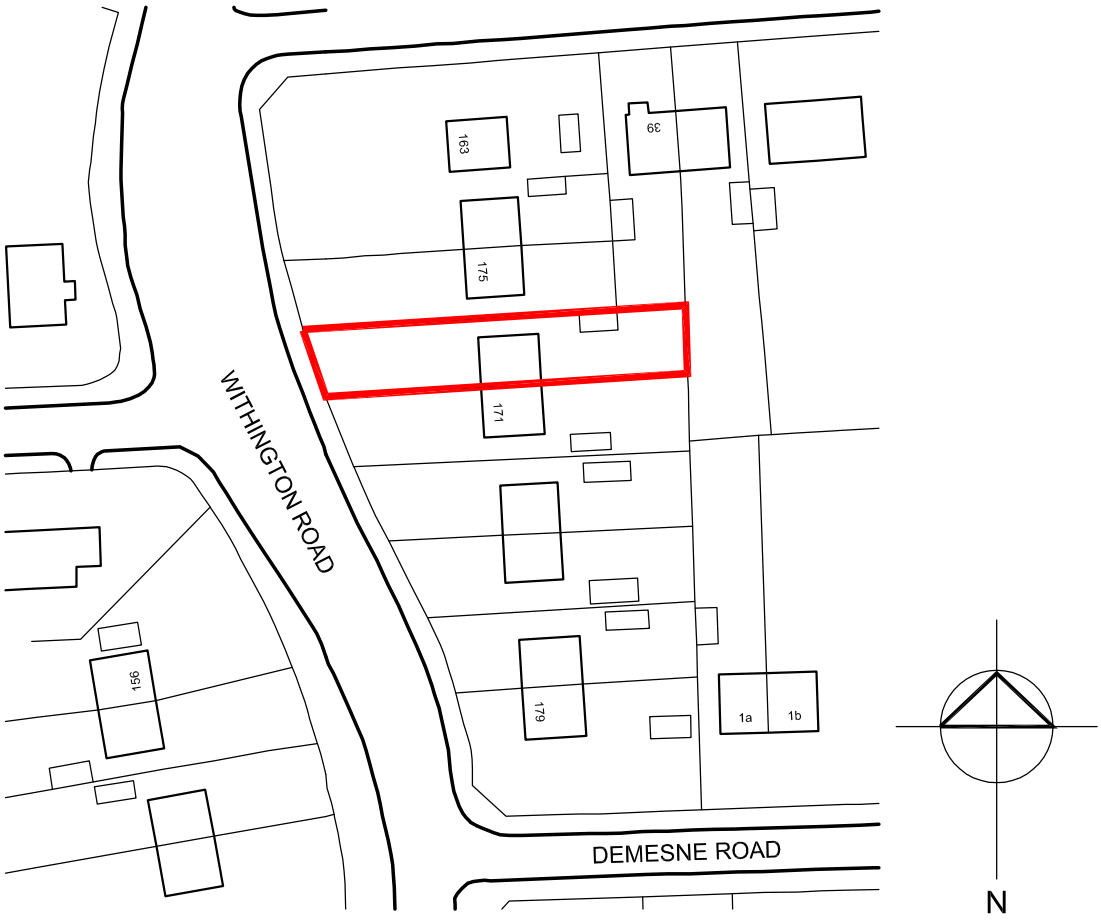


LOCATION PLAN 1:1000

archirama.co.uk

Client: Mr Kiyani

Project: 173 Withington Road
Whalley Range, Manchester

Proposed part double part single storey side & rear extension

dwg: **01** scale:1:1000@A4 date: Jan 09

drawn by Farhan Rama
4 Mallowdale Avenue, Fallowfield, Manchester M14 6GT
Tel: 07976 171 006 email info@archirama.co.uk