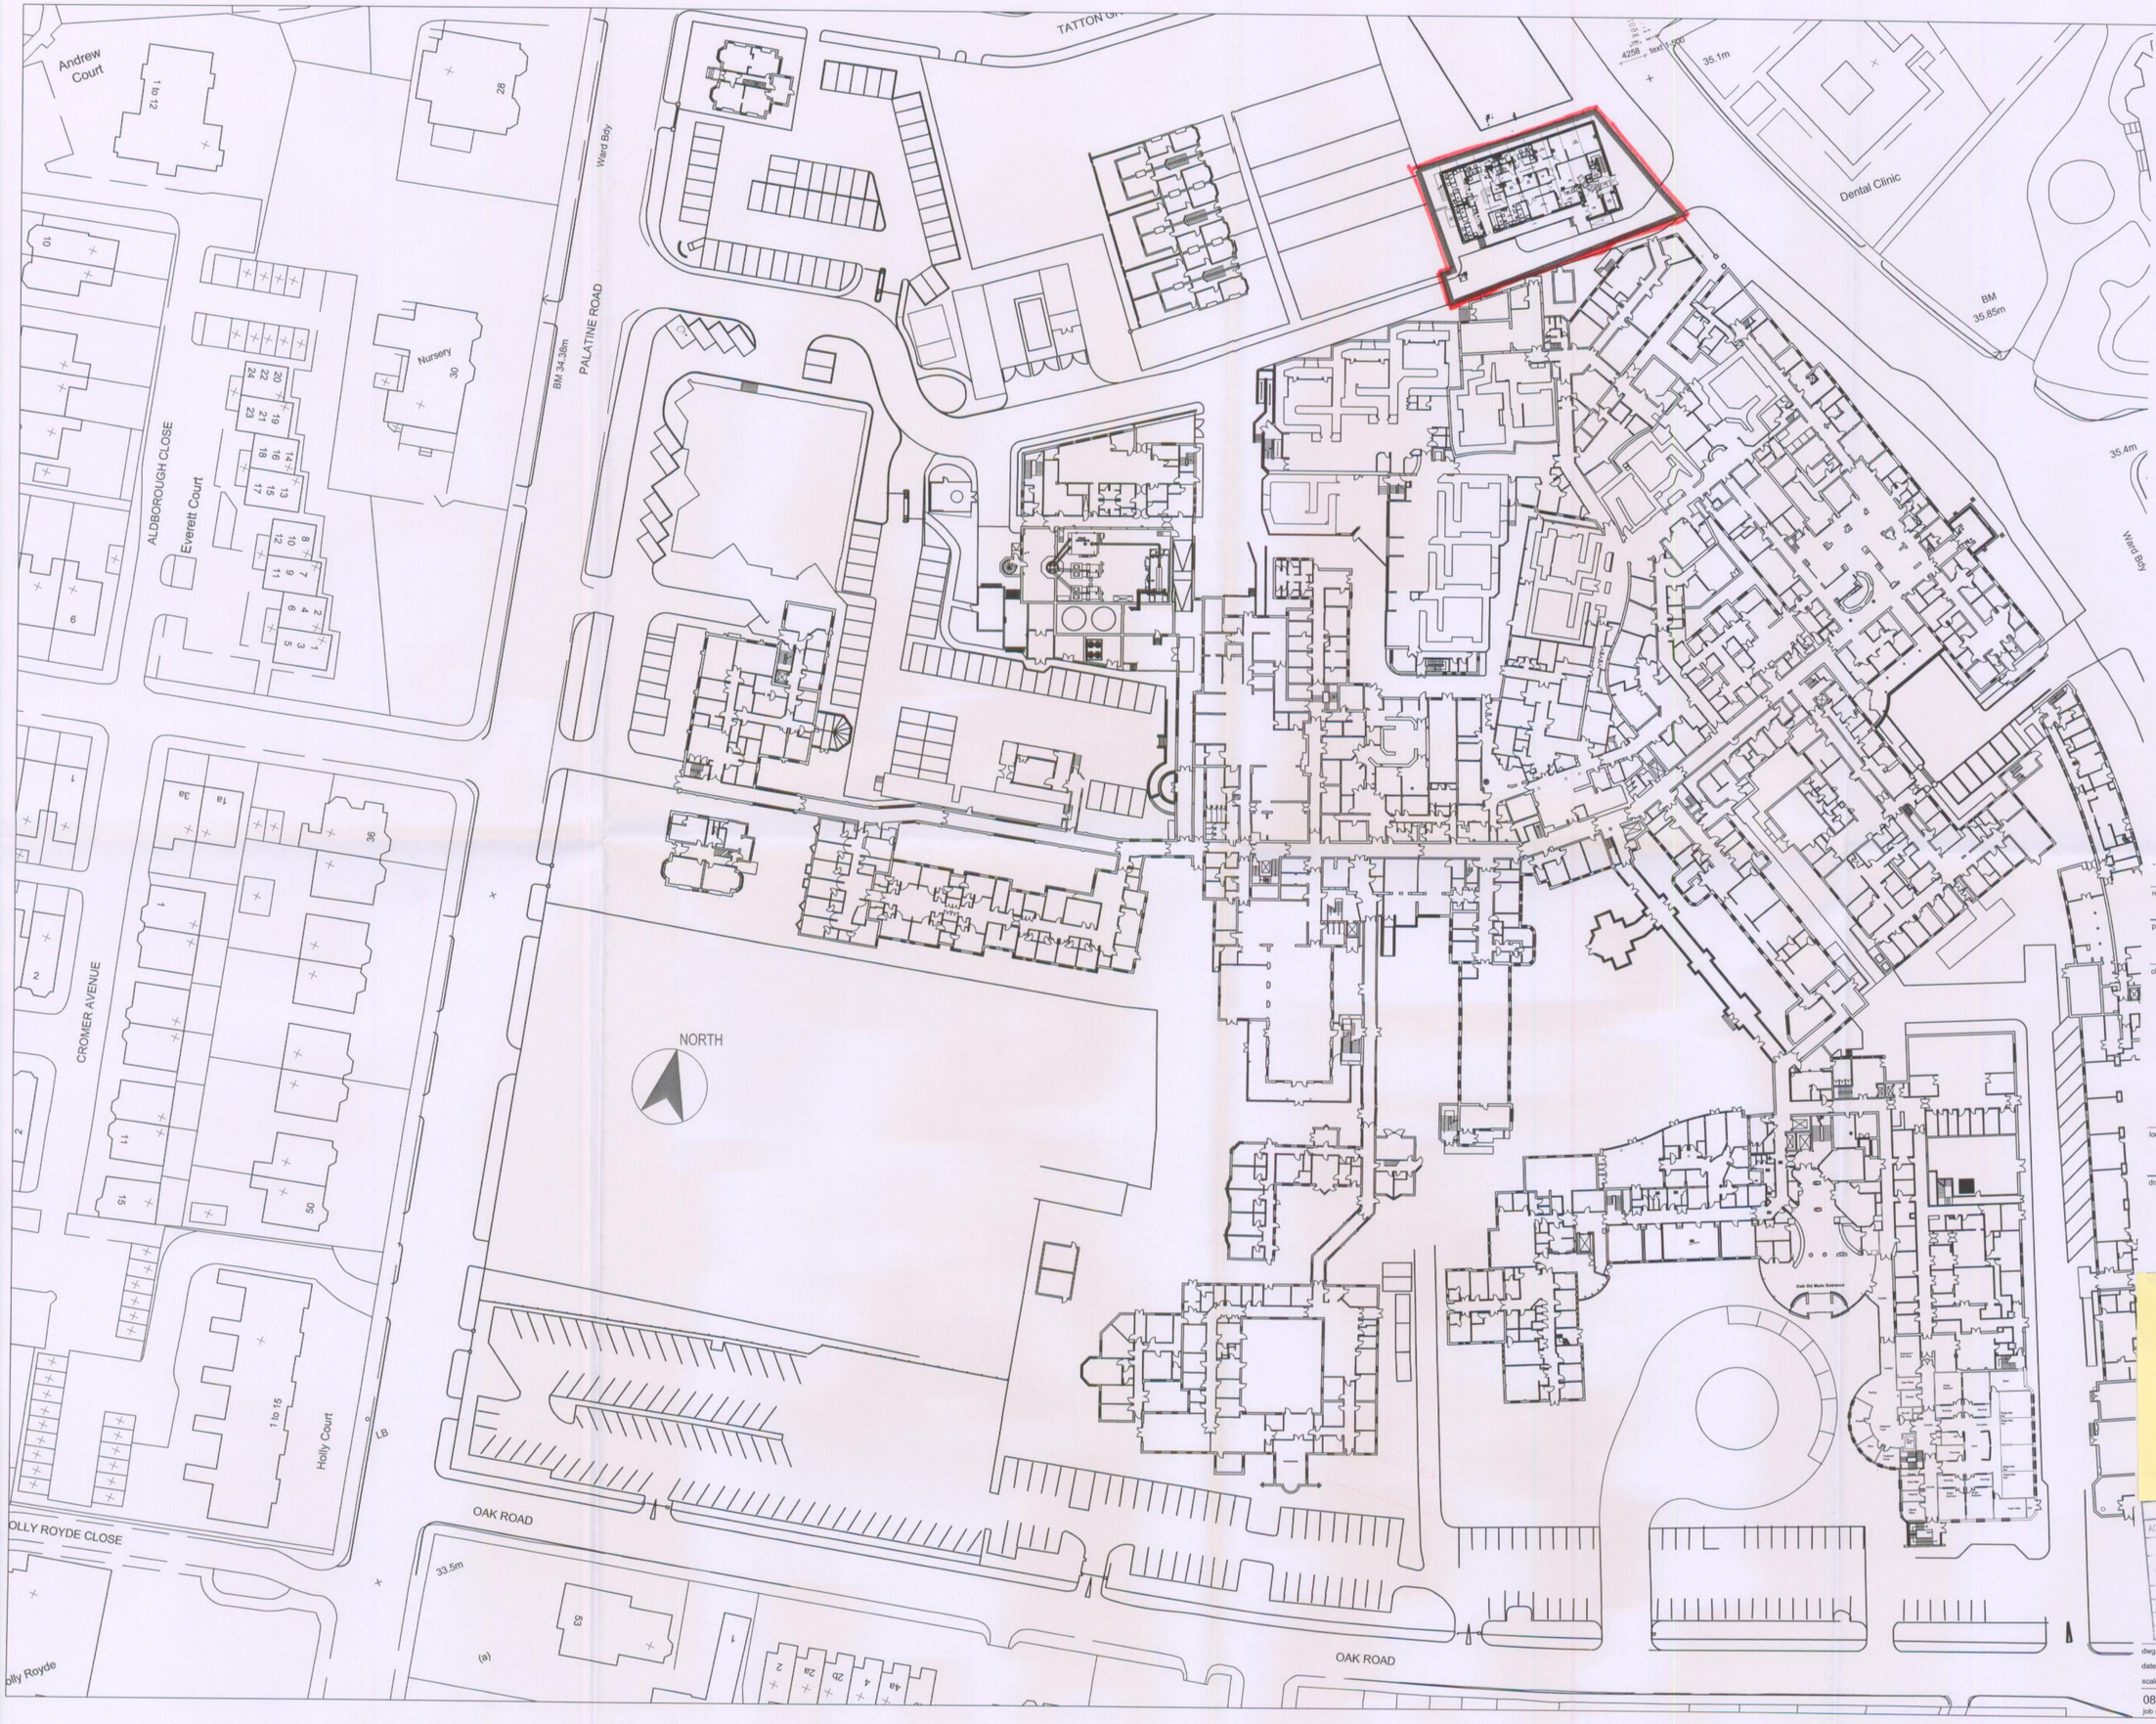


NOTES

ALL DIMENSIONS AND LEVELS ARE TO BE CHECKED ON SITE

ANY DISCREPANCIES ARE TO BE REPORTED TO THE ARCHITECT BEFORE ANY WORK COMMENCES

THIS DRAWING SHALL NOT BE SCALED TO ASCERTAIN ANY DIMENSIONS WORK TO FIGURED DIMS ONLY

THIS DRAWING SHALL NOT BE REPRODUCED WITHOUT EXPRESS WRITTEN PERMISSION FROM AFL LTD.

rev	date/initls	description

project
Decant of DCU

client
Christie Hospital NHS Trust

location
Christie Hospital

drawing title
LOCATION PLAN

PLANNING
ACVD
RECD 28 MAR 2008

AFL Architects
St. James's Buildings
Oxford Street
Manchester
M1 6FQ

t: +44(0)161 236 6263
f: +44(0)161 236 6484
w: www.afl-uk.com
e: mail@afl-uk.com

dwg purpose	INFORMATION	drawn	PW
date	28/02/2008	checked	MM
scale	1:500	sheet size	A1
083400		1_003	
job number		drawing number	revision