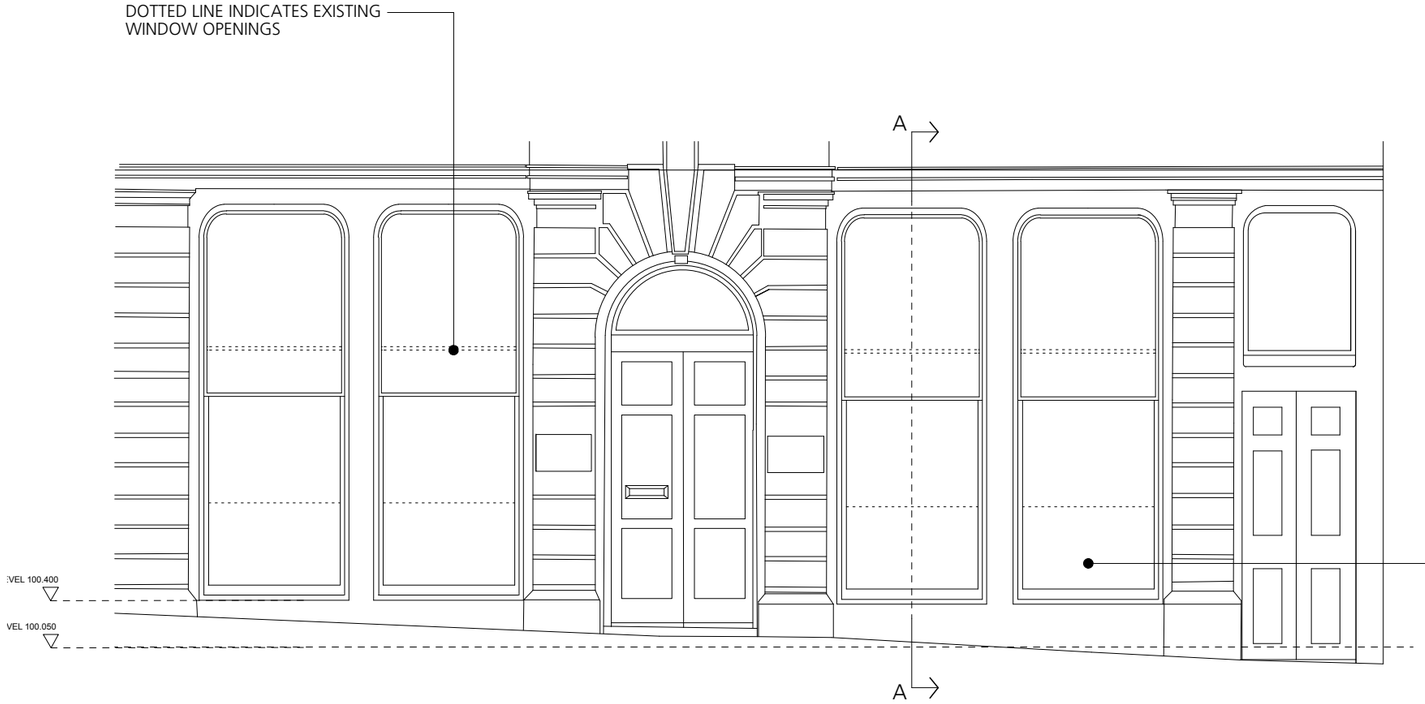

FRONT ELEVATION
SCALE 1:50

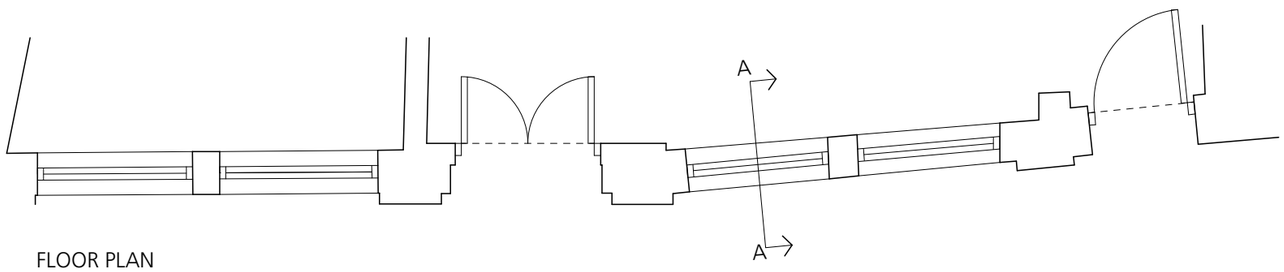

FLOOR PLAN
SCALE 1:50

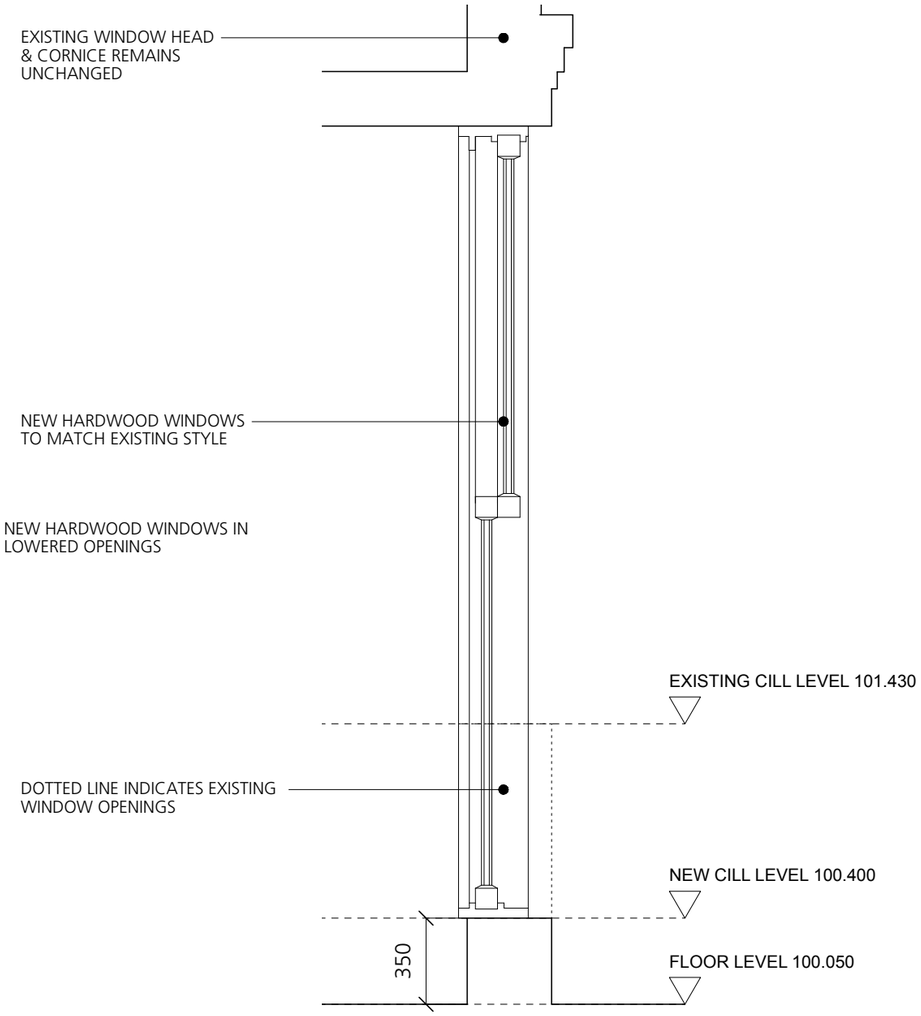

SECTION A-A
SCALE 1:25

0 1 2 3
Metres 1:50

0 0.5 1.0
metres 1:25

Jonathan Davidson Architects
Architecture , Planning & Industrial Design
29 Bow Lane
MANCHESTER
M2 4FW
t: 0161 711 0835
e: inbox@jdavidsonarchitects.com
w: www.jdavidsonarchitects.com

Key Plan &
Northpoint

Client Grade A Alternative

Project **14-18 Tib Lane**
Mamchester

Scale & Date 1:25/1:50 @ A3 October 2016

Document **Planning Drawing**
Front Window Alterations

Status For information

Doc Ref | 255 | PD | 1128 | -