SITE MAP OF PROPOSED

CHILDREN DAY NURSERY

14, ROYLE GREEN ROAD

NORTHENDEN, M22 4NG

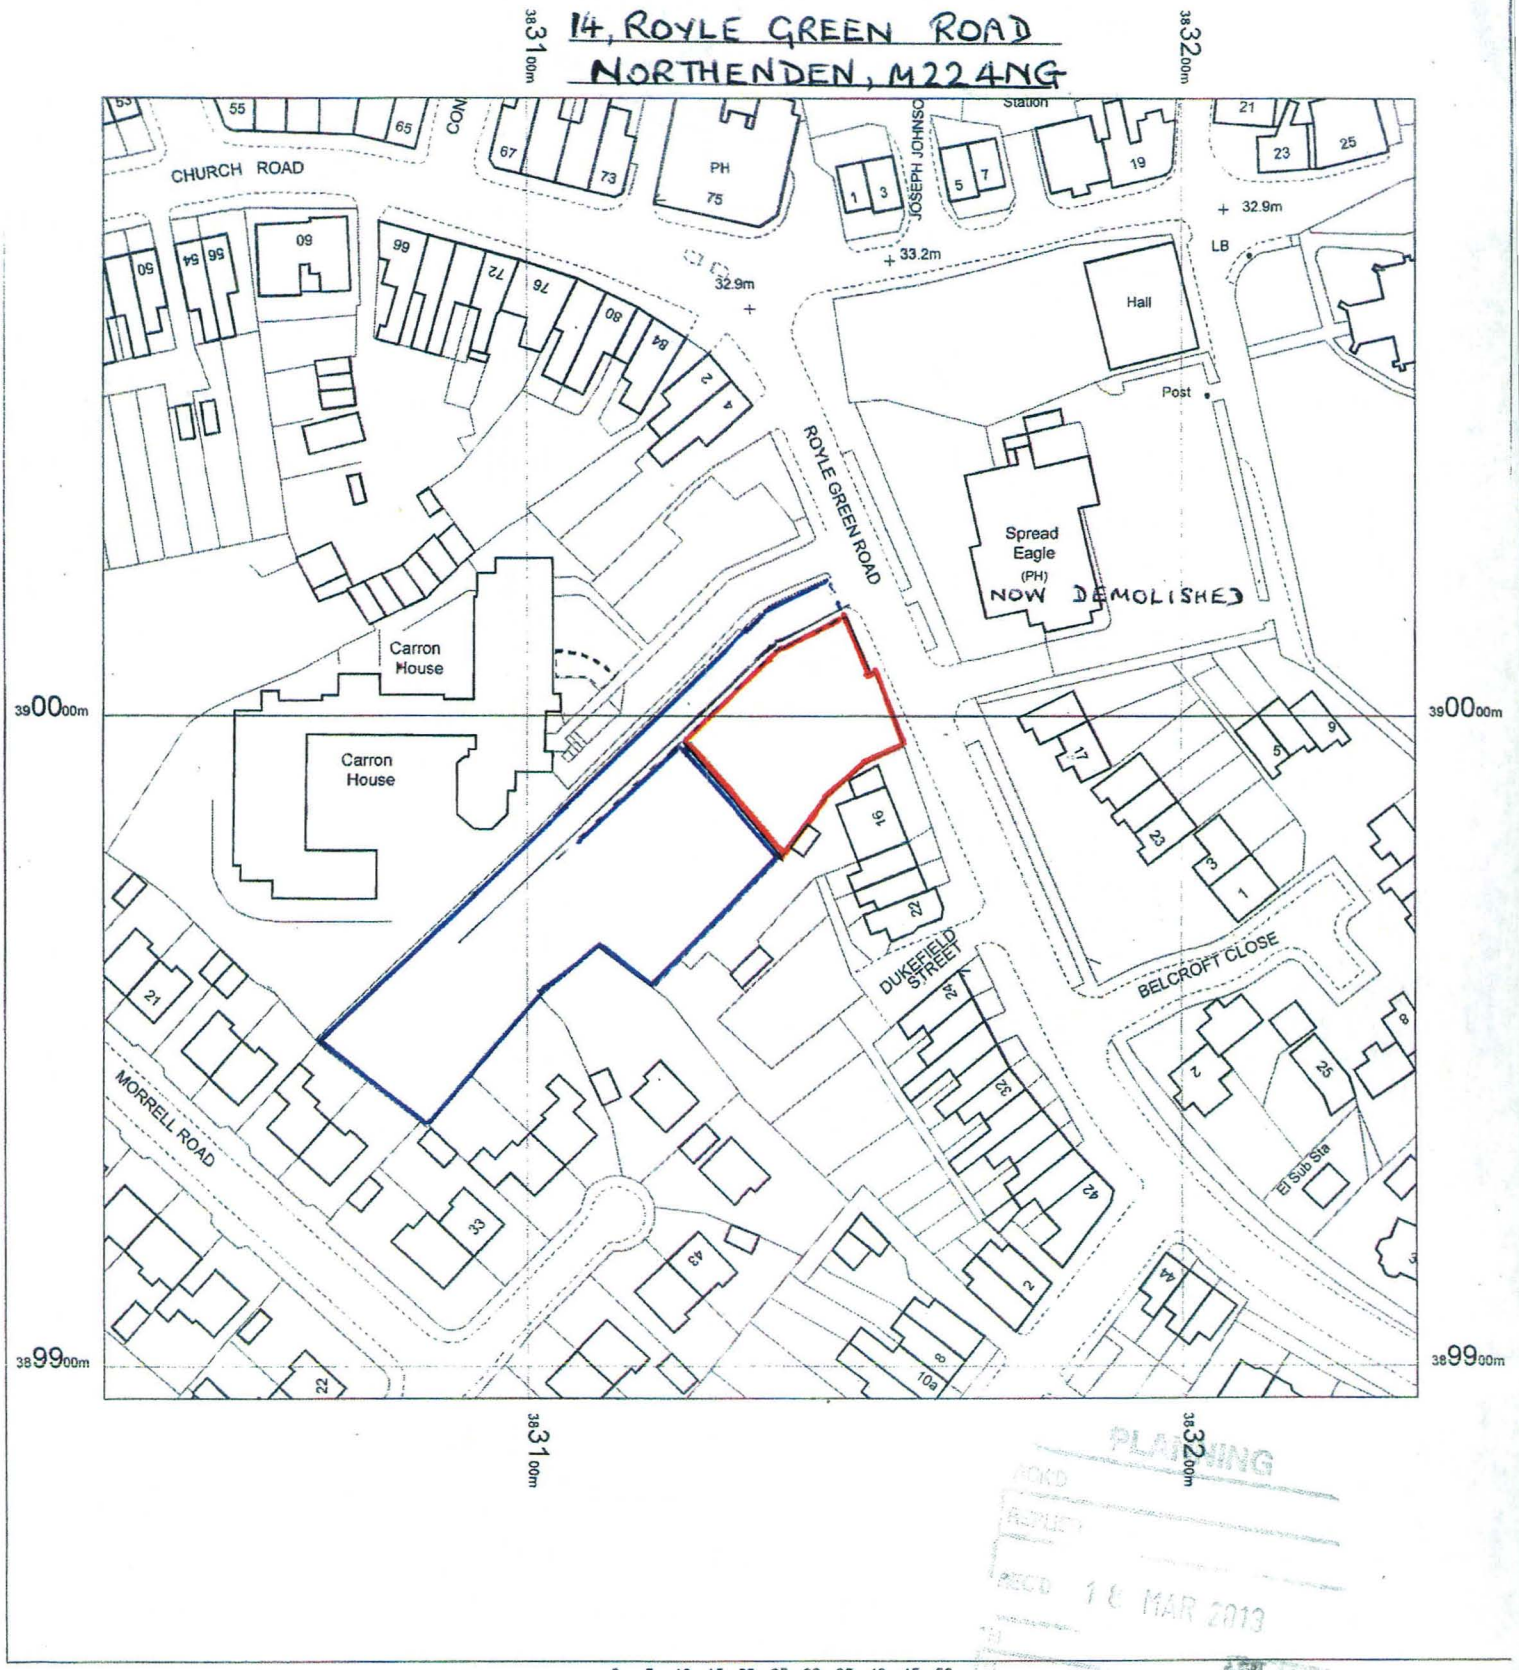

PLANNING
RECD 18 MAR 2013

Royle Green Road
Northenden
M22 4LD

OS Mastermap
19 March 2013, ID: MDP-00216062
www.malcolmhughes.co.uk

1:1250 scale print at A4, Centre: 383136 E, 389995 N

©Crown Copyright. Licence no. 100019980

Mapping sourced from Ordnance Survey

MALCOLM HUGHES
LAND SURVEYORS
Chartered Land Surveyors
Tel: 0161 926 0650