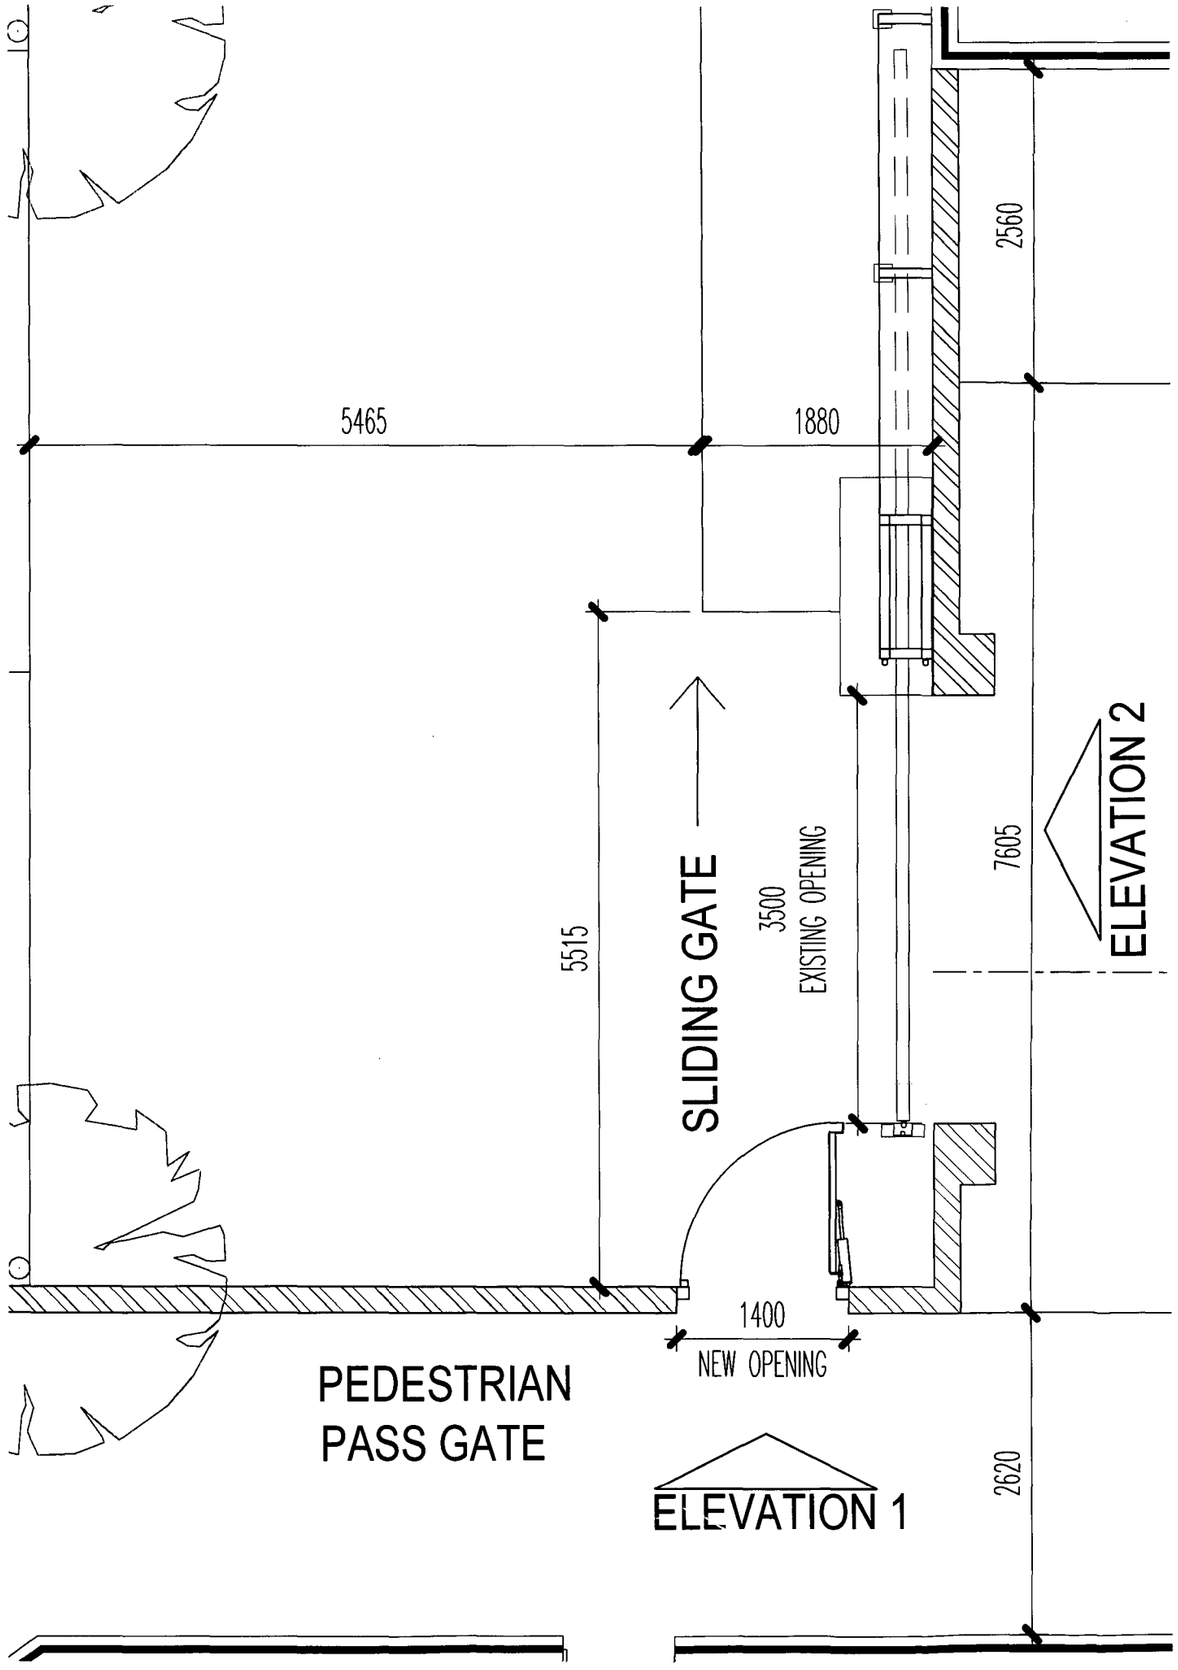

PLAN SCALE 1:50

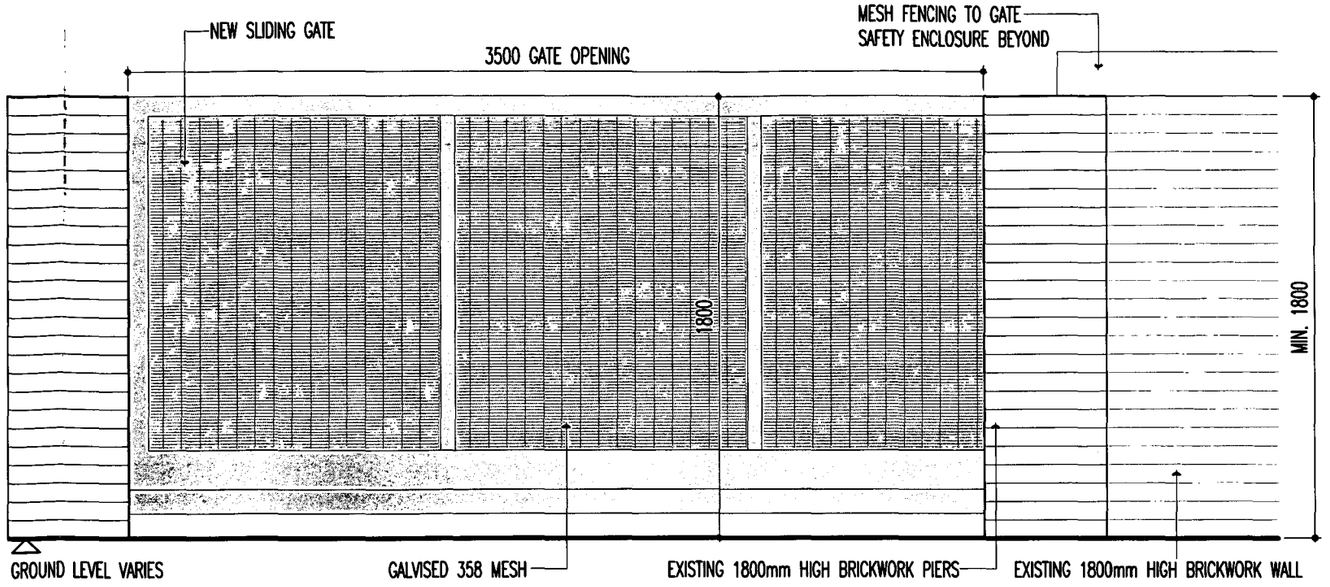

ELEVATION 1 SCALE 1:25

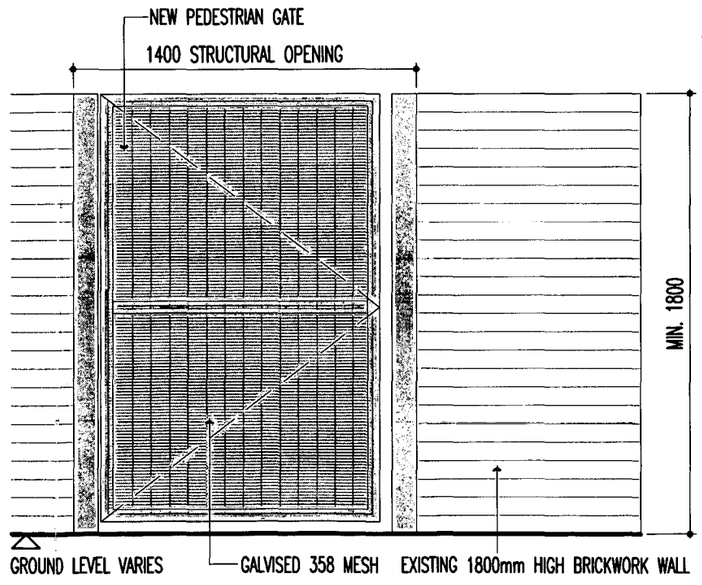

ELEVATION 2 SCALE 1:25

PLANNING AND
BUILDING CONTROL
03 MAY 2012

NOTES:

ALL DIMENSIONS TO BE CHECKED ON SITE.

FINISH OF GATES TO BE GALVANISED, DRAWING BASED ON PROCTER FENCING SYSTEMS PROPOSALS AS RECEIVED BY PROSPECT (GB) ON 22nd MARCH 2012.

ALL GATES TO COMPLY FULLY WITH ALL H.S.E. GUIDELINES AND REGULATIONS AS DESIGNED AND INSTALLED BY SPECIALIST.

LEACH RHODES WALKER
ARCHITECTS

MAINE ROAD: MANCHESTER

Diagarmatic Gate Proposals Gate Number 6

Drn By:	LS	Auth By:	CJG	Date:	Sept 2011
Drg No:	6305 L(00)297		1:50@A3		Rev: C

LEACH RHODES WALKER
Riverside Manchester M3 5AA
t: +44 (0) 161 833 0211 f: +44 (0) 161 832 7757
e: info@lrw.co.uk www.lrw.co.uk

File loc: L:\6305 Maine Road\Drawings\Sketch\Concept\6305-L(00)297 - Diagramatic Gate 6 Printed By: Carl Murphy

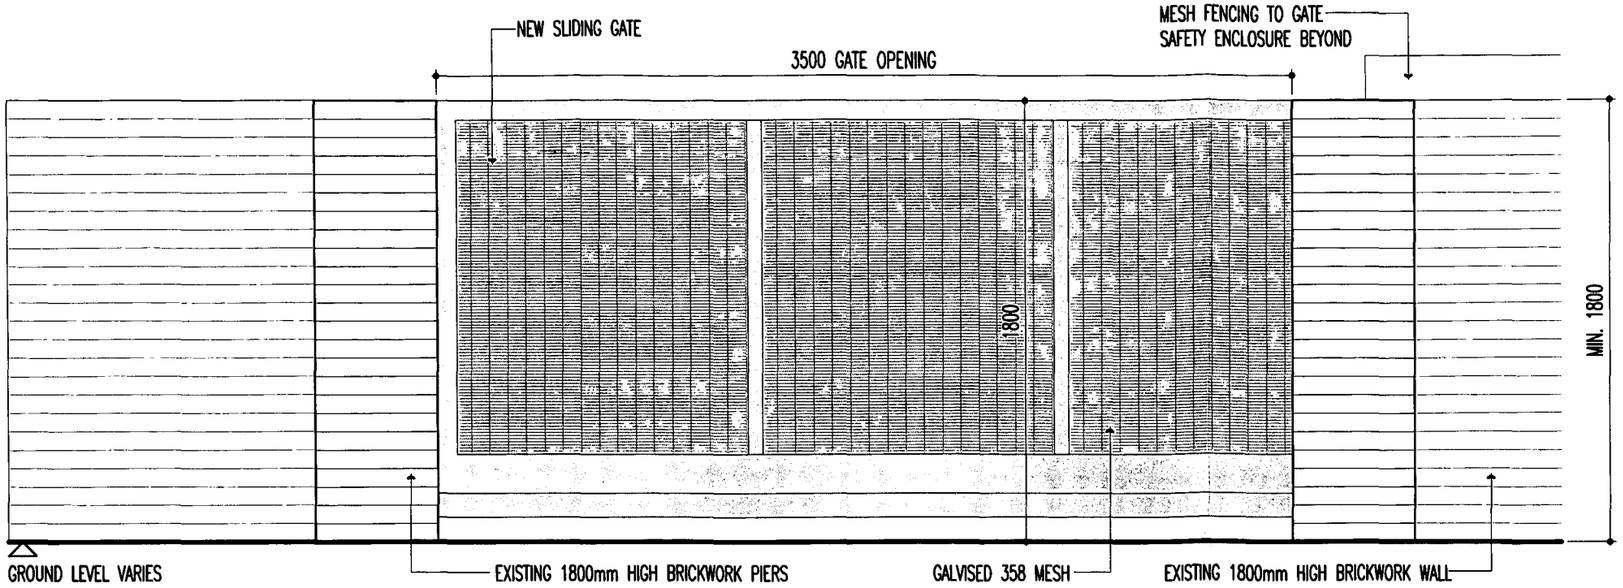

ELEVATION 1 SCALE 1:25

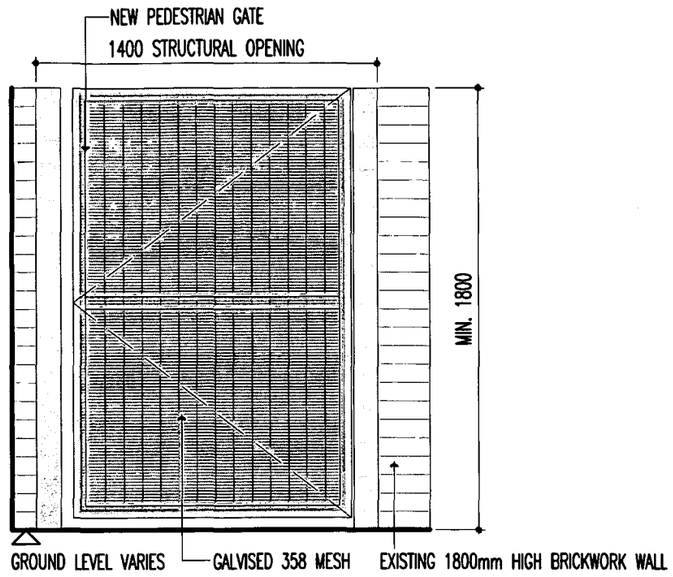

ELEVATION 2 SCALE 1:25

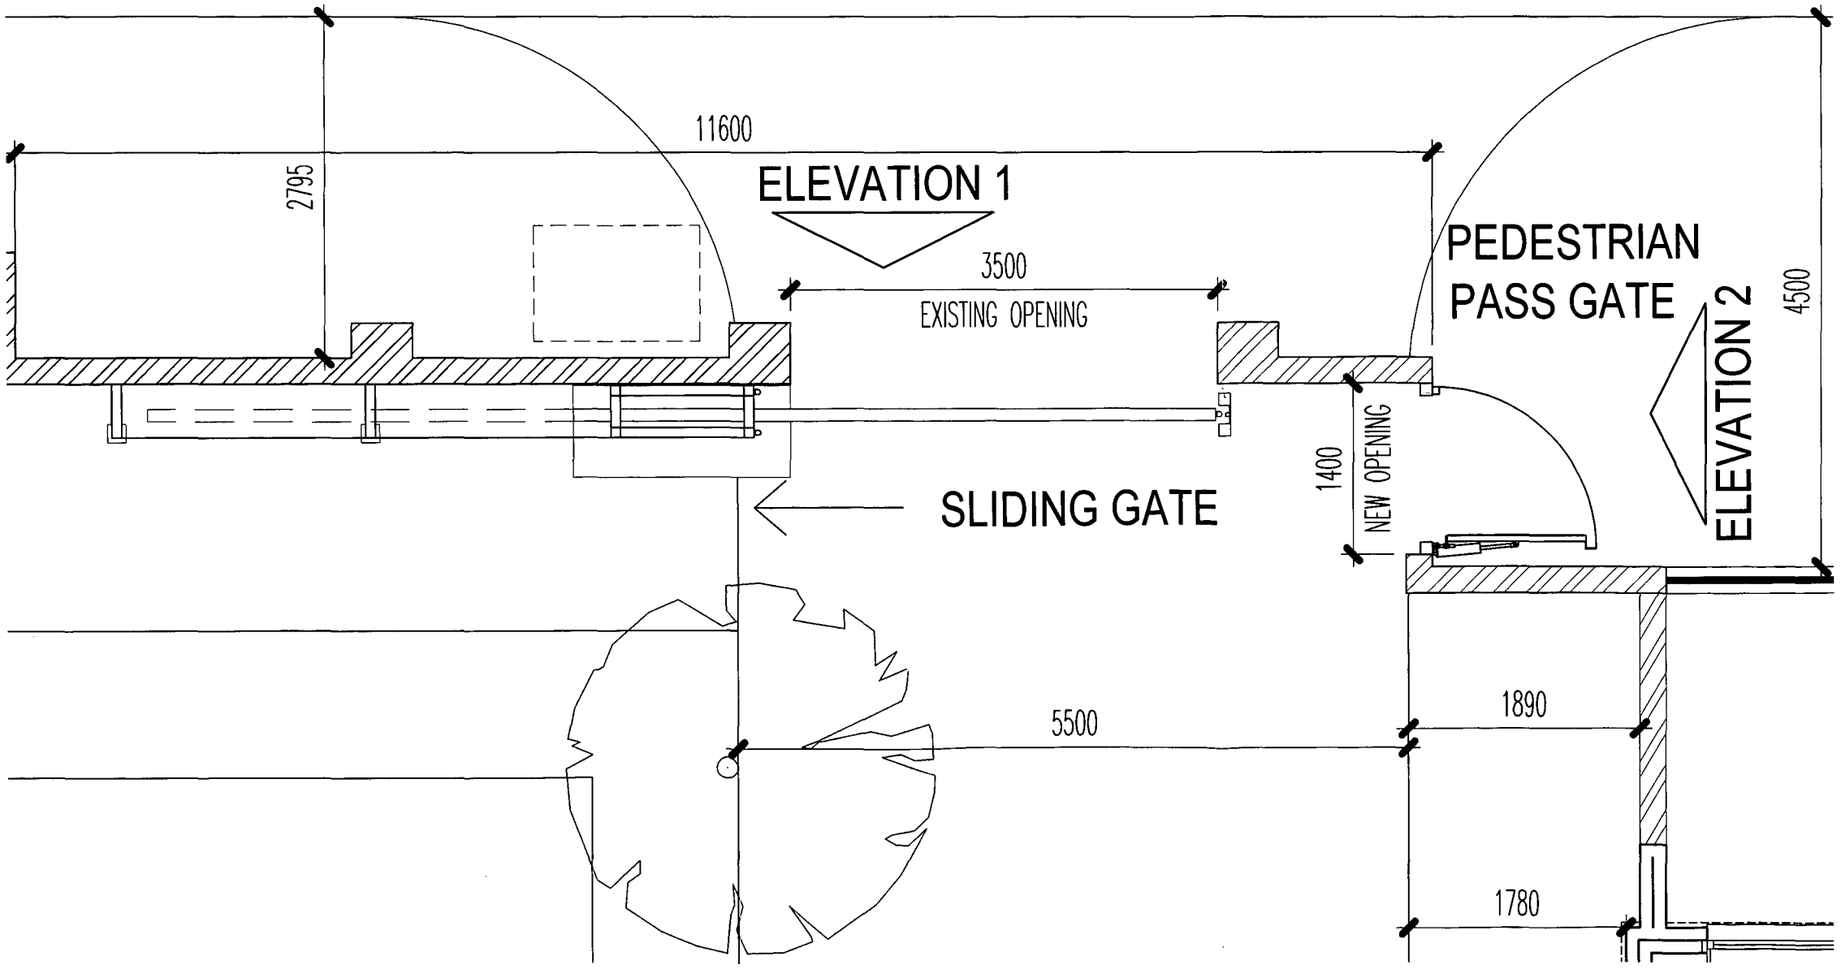

PLAN SCALE 1:50

PLANNING AND
BUILDING CONTROL
03 MAY 2012

NOTES:

ALL DIMENSIONS TO BE CHECKED ON SITE.

FINISH OF GATES TO BE GALVANISED, DRAWING BASED ON PROCTER FENCING SYSTEMS PROPOSALS AS RECEIVED BY PROSPECT (GB) ON 22nd MARCH 2012.

ALL GATES TO COMPLY FULLY WITH ALL H.S.E. GUIDELINES AND REGULATIONS AS DESIGNED AND INSTALLED BY SPECIALIST.

LEACH RHODES WALKER
ARCHITECTS

MAINE ROAD:
MANCHESTER

Diagarmatic Gate Proposals
Gate Number 5

Drn By:	LS	Auth By:	CJG	Date:	Sept 2011
Drg No:	6305 L(00)296	VARIES@A3		Rev:	C

LEACH RHODES WALKER
Riverside Manchester M3 5AA
t: +44 (0) 161 833 0211 f: +44 (0) 161 832 7757
e: info@lrw.co.uk www.lrw.co.uk

File loc: L:\6305 Maine Road\Drawings\plotfile\concept\LRW-6305-L(00)296C – Diagramatic Gate 5 Printed By: Carl Murphy

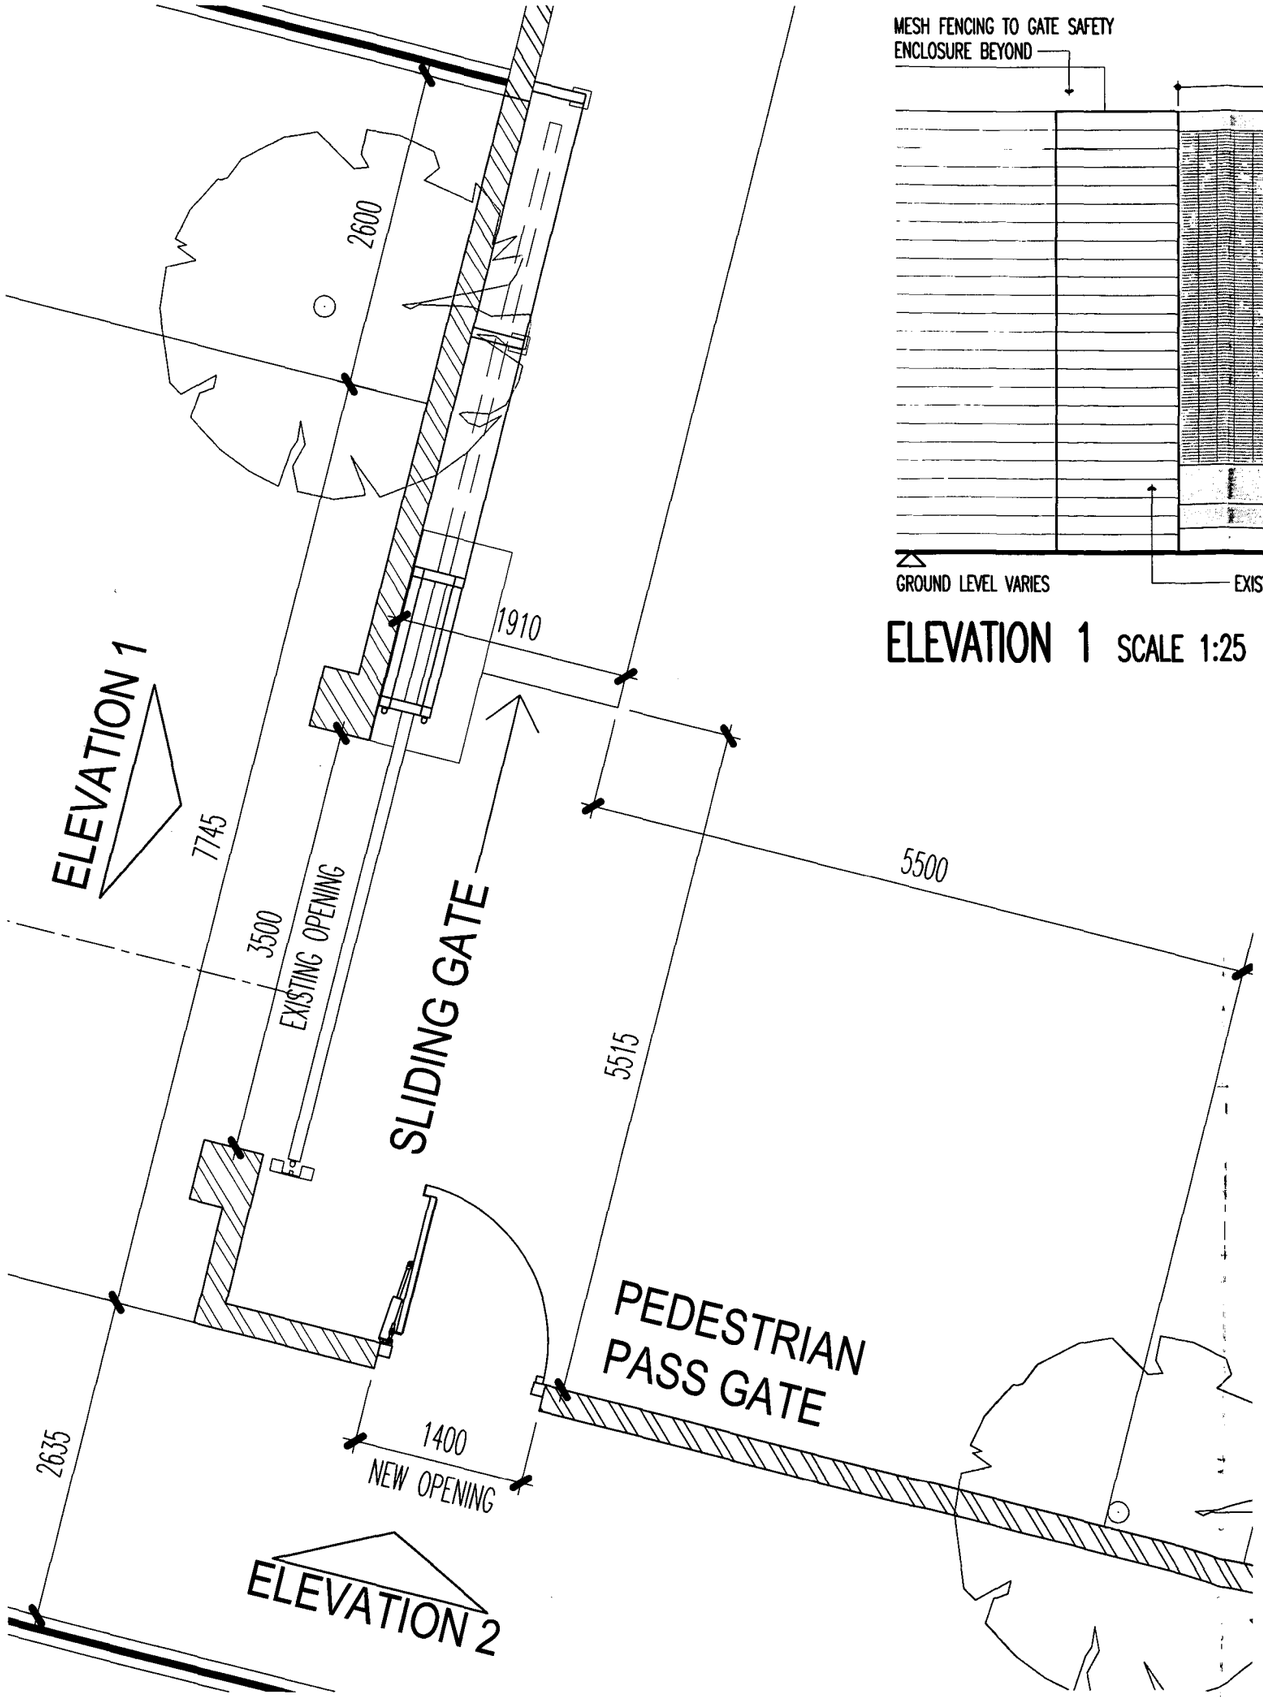

PLAN SCALE 1:50

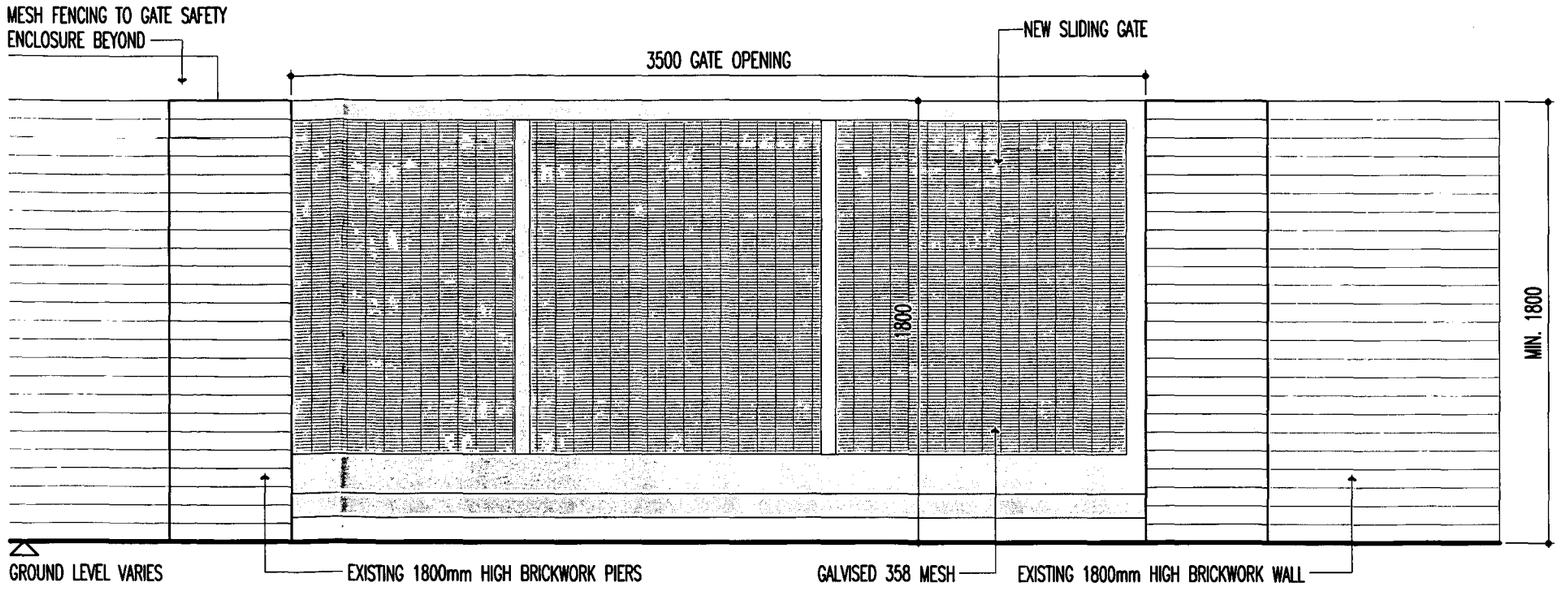

ELEVATION 1 SCALE 1:25

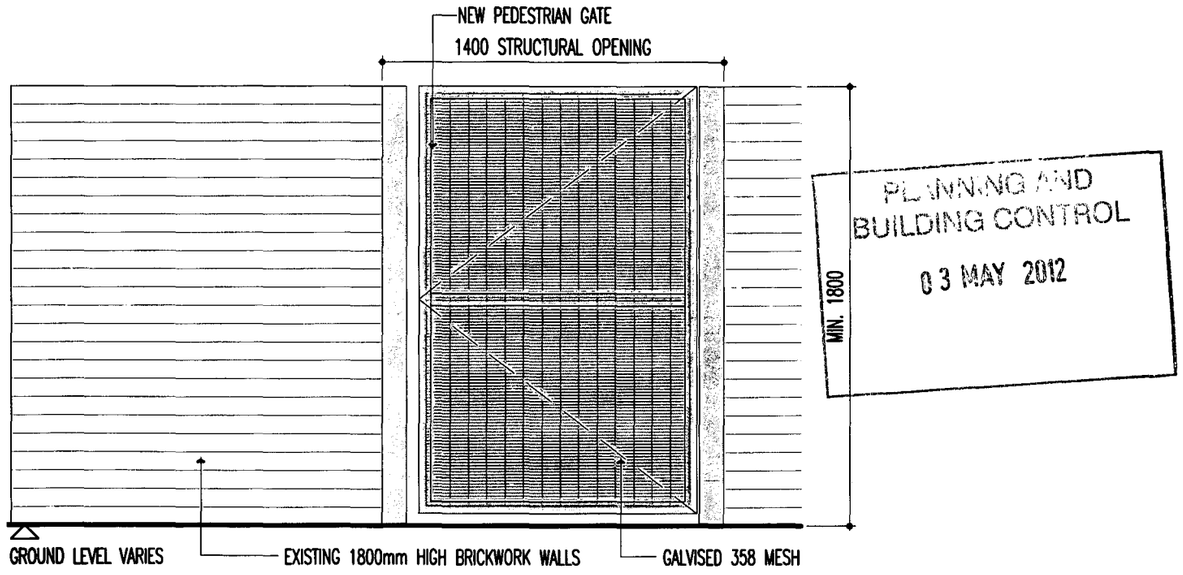

ELEVATION 2 SCALE 1:25

NOTES:

ALL DIMENSIONS TO BE CHECKED ON SITE.

FINISH OF GATES TO BE GALVANISED, DRAWING BASED ON PROCTER FENCING SYSTEMS PROPOSALS AS RECEIVED BY PROSPECT (GB) ON 22nd MARCH 2012.

ALL GATES TO COMPLY FULLY WITH ALL H.S.E. GUIDELINES AND REGULATIONS AS DESIGNED AND INSTALLED BY SPECIALIST.

PLANNING AND BUILDING CONTROL
03 MAY 2012

LEACH RHODES WALKER
ARCHITECTS

MAINE ROAD: MANCHESTER

Diagarmatic Gate Proposals Gate Number 4

Drn By:	LS	Auth By:	CJG	Date:	Sept 2011
Drg No:	6305 L(00)295	1:50@A3		Rev:	C

LEACH RHODES WALKER
Riverside Manchester M3 5AA
t: +44 (0) 161 833 0211 f: +44 (0) 161 832 7757
e: info@lrw.co.uk www.lrw.co.uk

File loc: L:\6305 Maine Road\Drawings\archive\[6M-6305-L(00)295C - Diagarmatic Gate 4 Printed By: Carl Murphy

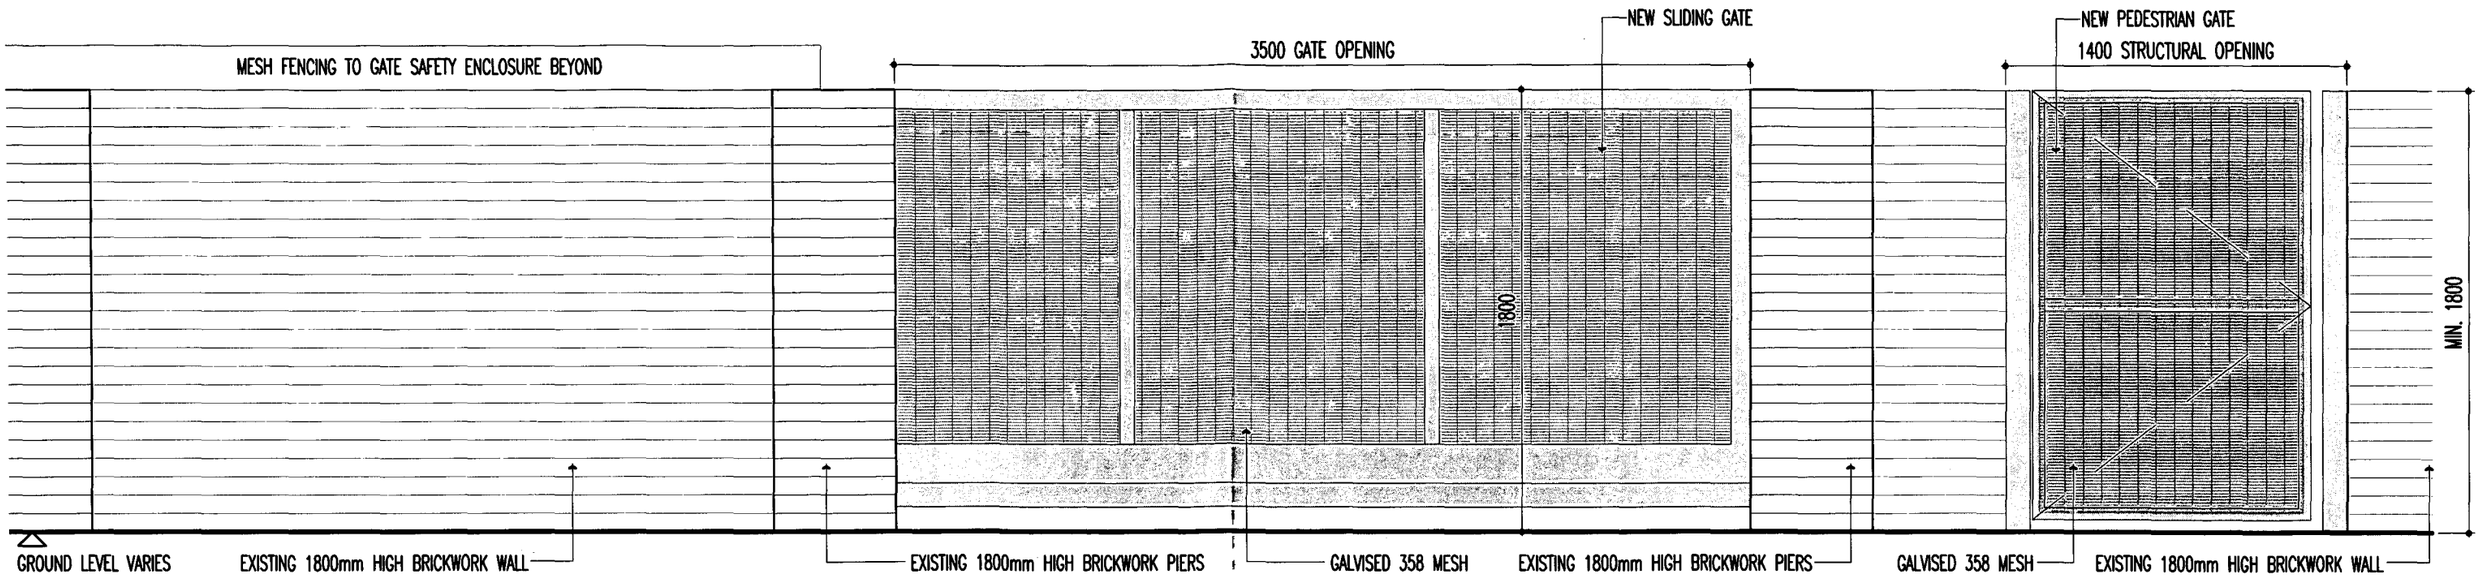

ELEVATION SCALE 1:25

PLANNING AND
BUILDING CONTROL
03 MAY 2012

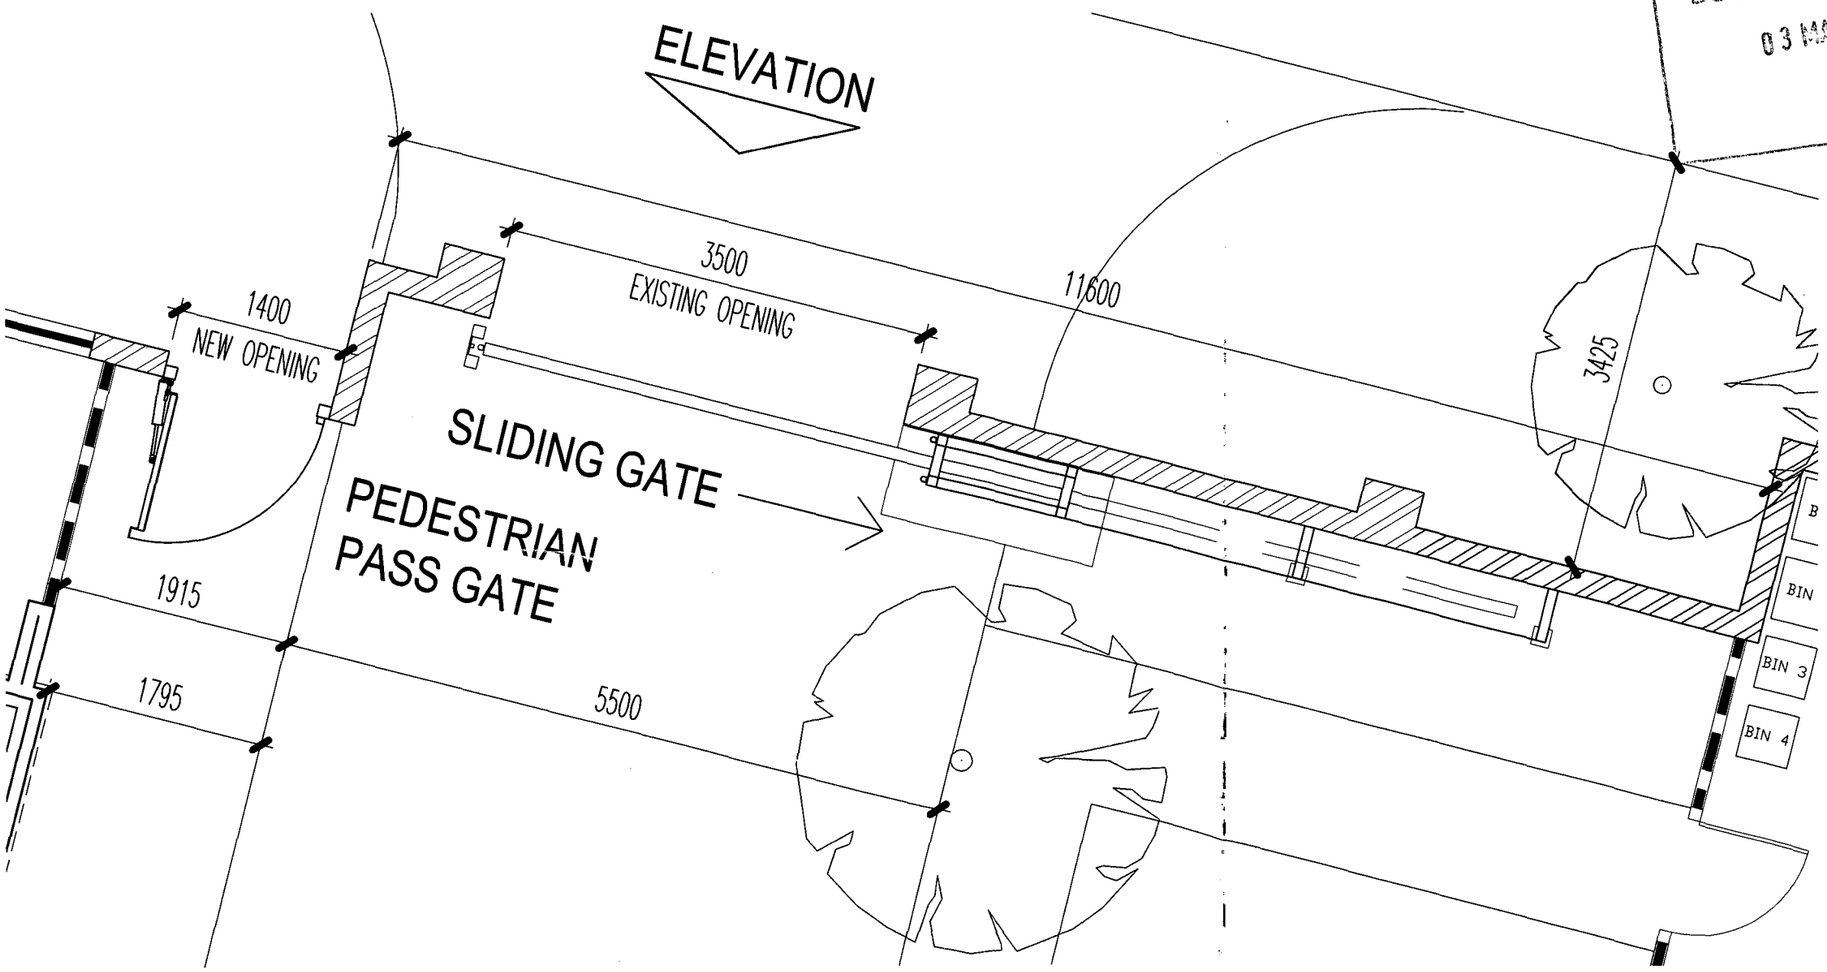

PLAN SCALE 1:50

NOTES:

ALL DIMENSIONS TO BE CHECKED ON SITE.

FINISH OF GATES TO BE GALVANISED, DRAWING BASED ON PROCTER FENCING SYSTEMS PROPOSALS AS RECEIVED BY PROSPECT (GB) ON 22nd MARCH 2012.

ALL GATES TO COMPLY FULLY WITH ALL H.S.E. GUIDELINES AND REGULATIONS AS DESIGNED AND INSTALLED BY SPECIALIST.

LEACH RHODES WALKER
ARCHITECTS

MAINE ROAD: MANCHESTER

Diagarmatic Gate Proposals
Gate Number 3

Drn By:	LS	Auth By:	CJG	Date:	Sept 2011
Drg No:	6305 L(00)294	VARIES@A3		Rev:	C

LEACH RHODES WALKER
Riverside Manchester M3 5AA
t: +44 (0) 161 833 0211 f: +44 (0) 161 832 7757
e: info@lrw.co.uk www.lrw.co.uk

File loc: L:\6305 Maine Road\Drawings\archive\[MR-6305-L(00)294C - Diagramatic Gate 3 Printed By: Carl Mapp

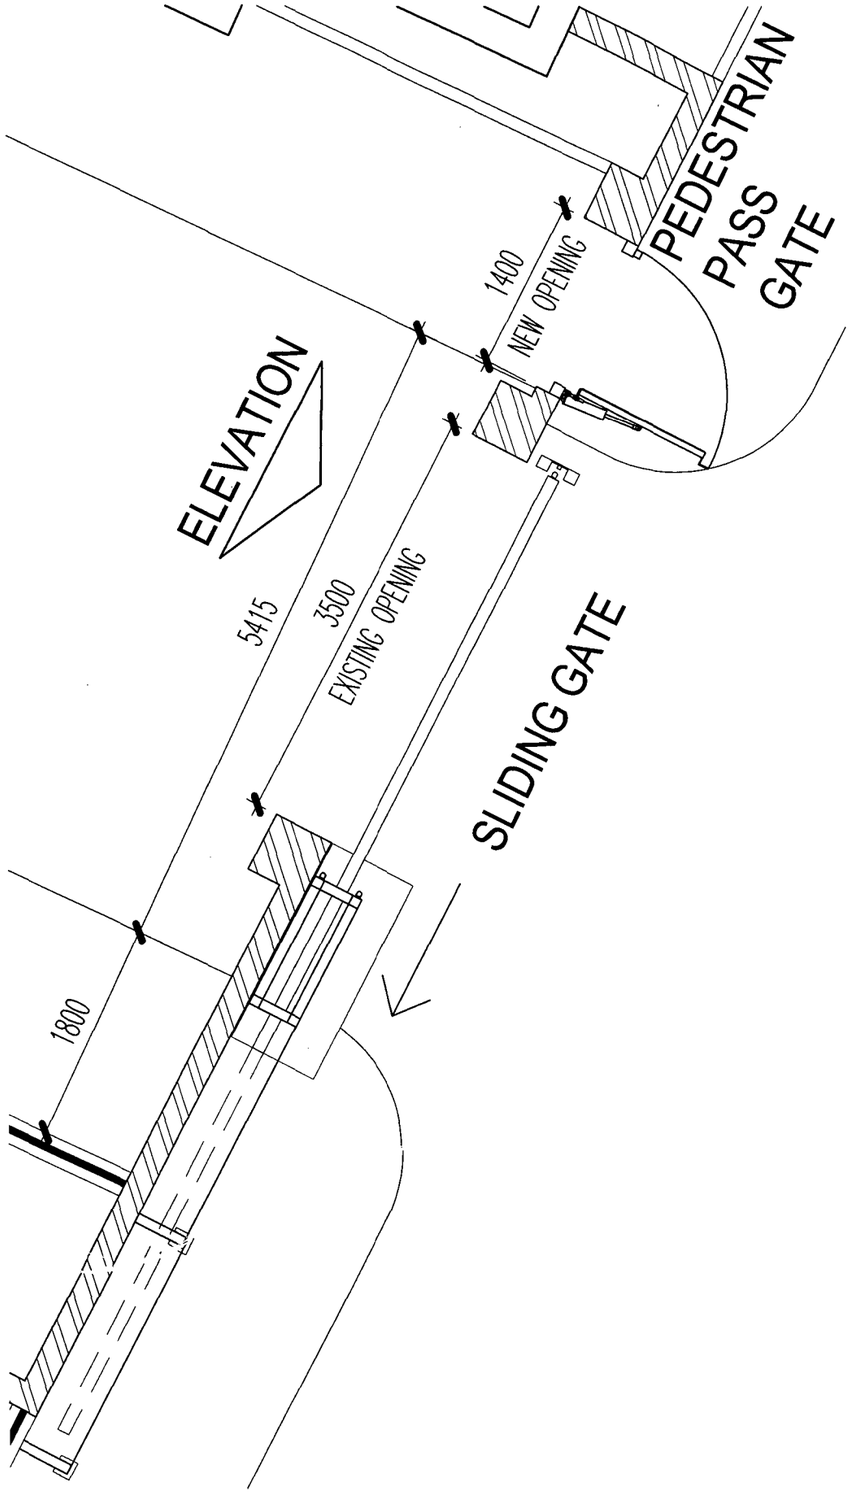

PLAN SCALE 1:50

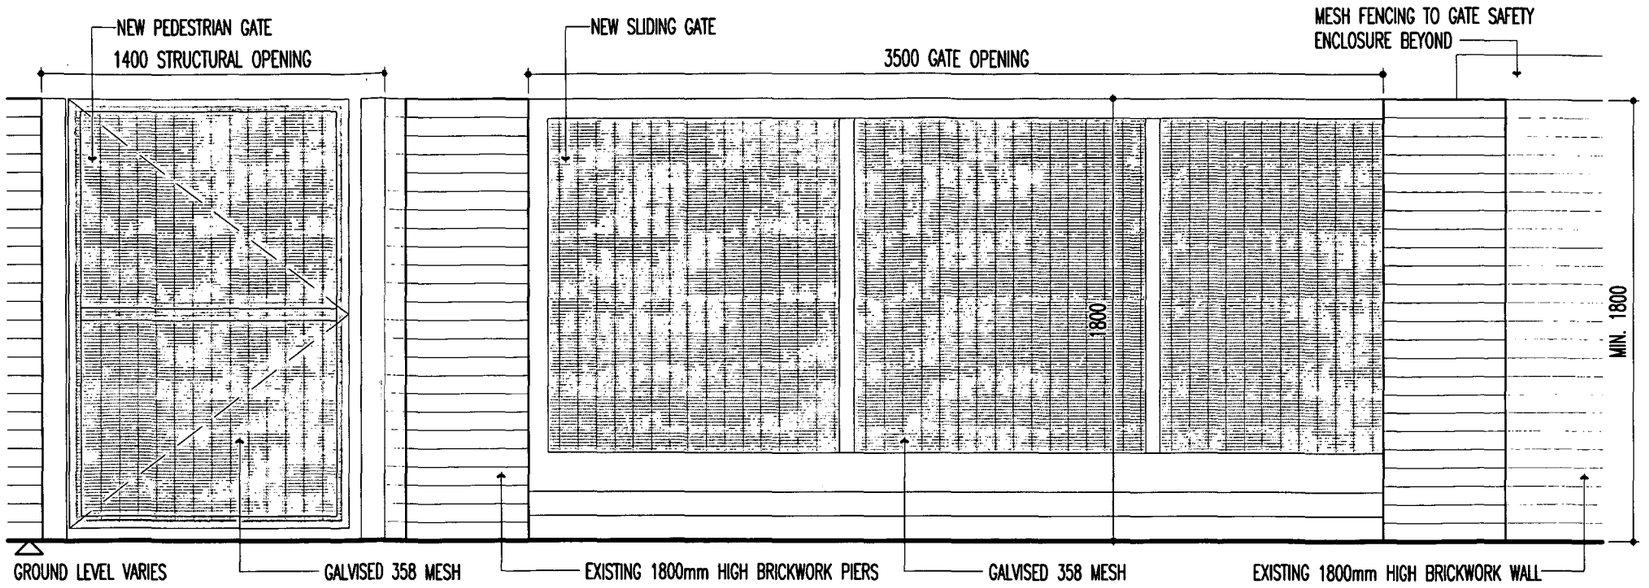

ELEVATION SCALE 1:25

PLANNING AND BUILDING CONTROL
03 MAY 2012

NOTES:

ALL DIMENSIONS TO BE CHECKED ON SITE.

FINISH OF GATES TO BE GALVANISED, DRAWING BASED ON PROCTER FENCING SYSTEMS PROPOSALS AS RECEIVED BY PROSPECT (GB) ON 22nd MARCH 2012.

ALL GATES TO COMPLY FULLY WITH ALL H.S.E. GUIDELINES AND REGULATIONS AS DESIGNED AND INSTALLED BY SPECIALIST.

LEACH RHODES WALKER
ARCHITECTS

MAINE ROAD: MANCHESTER

Diagarmatic Gate Proposals Gate Number 1

Drn By:	LS	Auth By:	CJG	Date:	Sept 2011
Drg No:	6305 L(00)292	VARIES@A3		Rev:	C

LEACH RHODES WALKER
Riverside Manchester M3 5AA
t: +44 (0) 161 833 0211 f: +44 (0) 161 832 7757
e: info@lrw.co.uk www.lrw.co.uk

File loc: L:\6305 Maine Road\Drawing\archive\[RM-6305-L(00)292C - Diagramatic Gate 1 Plotted By: Carl Murphy