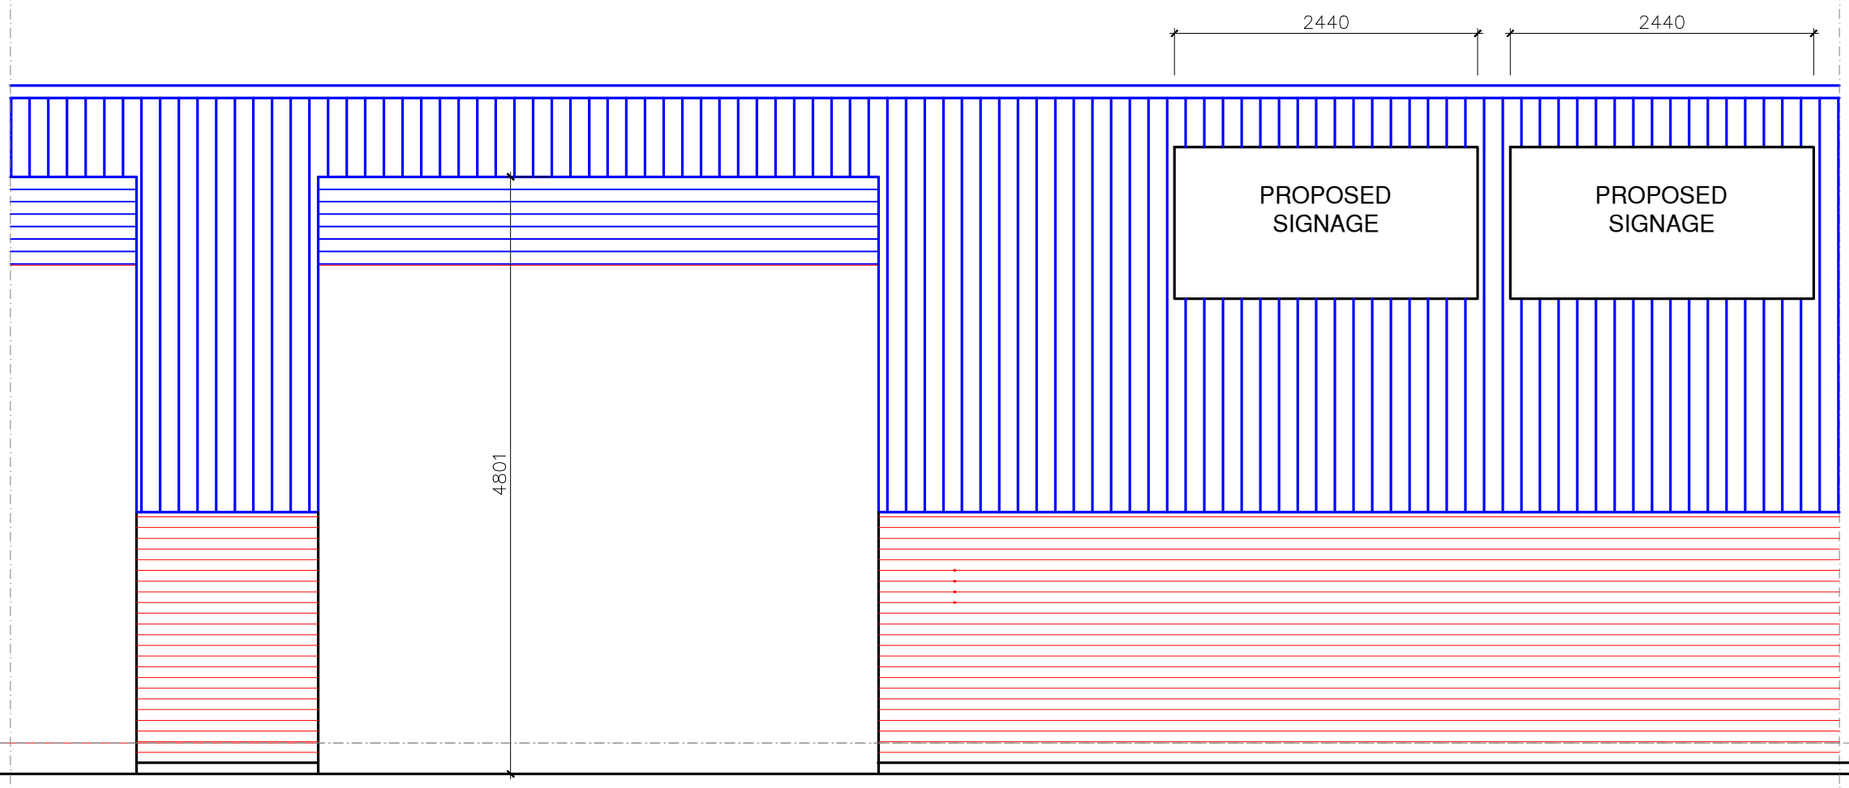

EXISTING FRONT ELEVATION

NOTES: KEY

FOR PLANNING ONLY

ARCH DESIGNS

B.A.(HONS)ARCHITECTURE

Rev : ..

Date: NOV 2013

PROJECT: Unit 3 Olympia Trading Center.
M.O.T
MANCHESTER

TITLE: EXISTING FRONT ELEVATION

Scale: 1:50

Date: NOV 2013

Dwg. No: 02

REV	DATE	DESCRIPTION
..	...	.....

Arch Designs. Tel: 07910600970

Project: Unit 3 Olympia Trading Center.