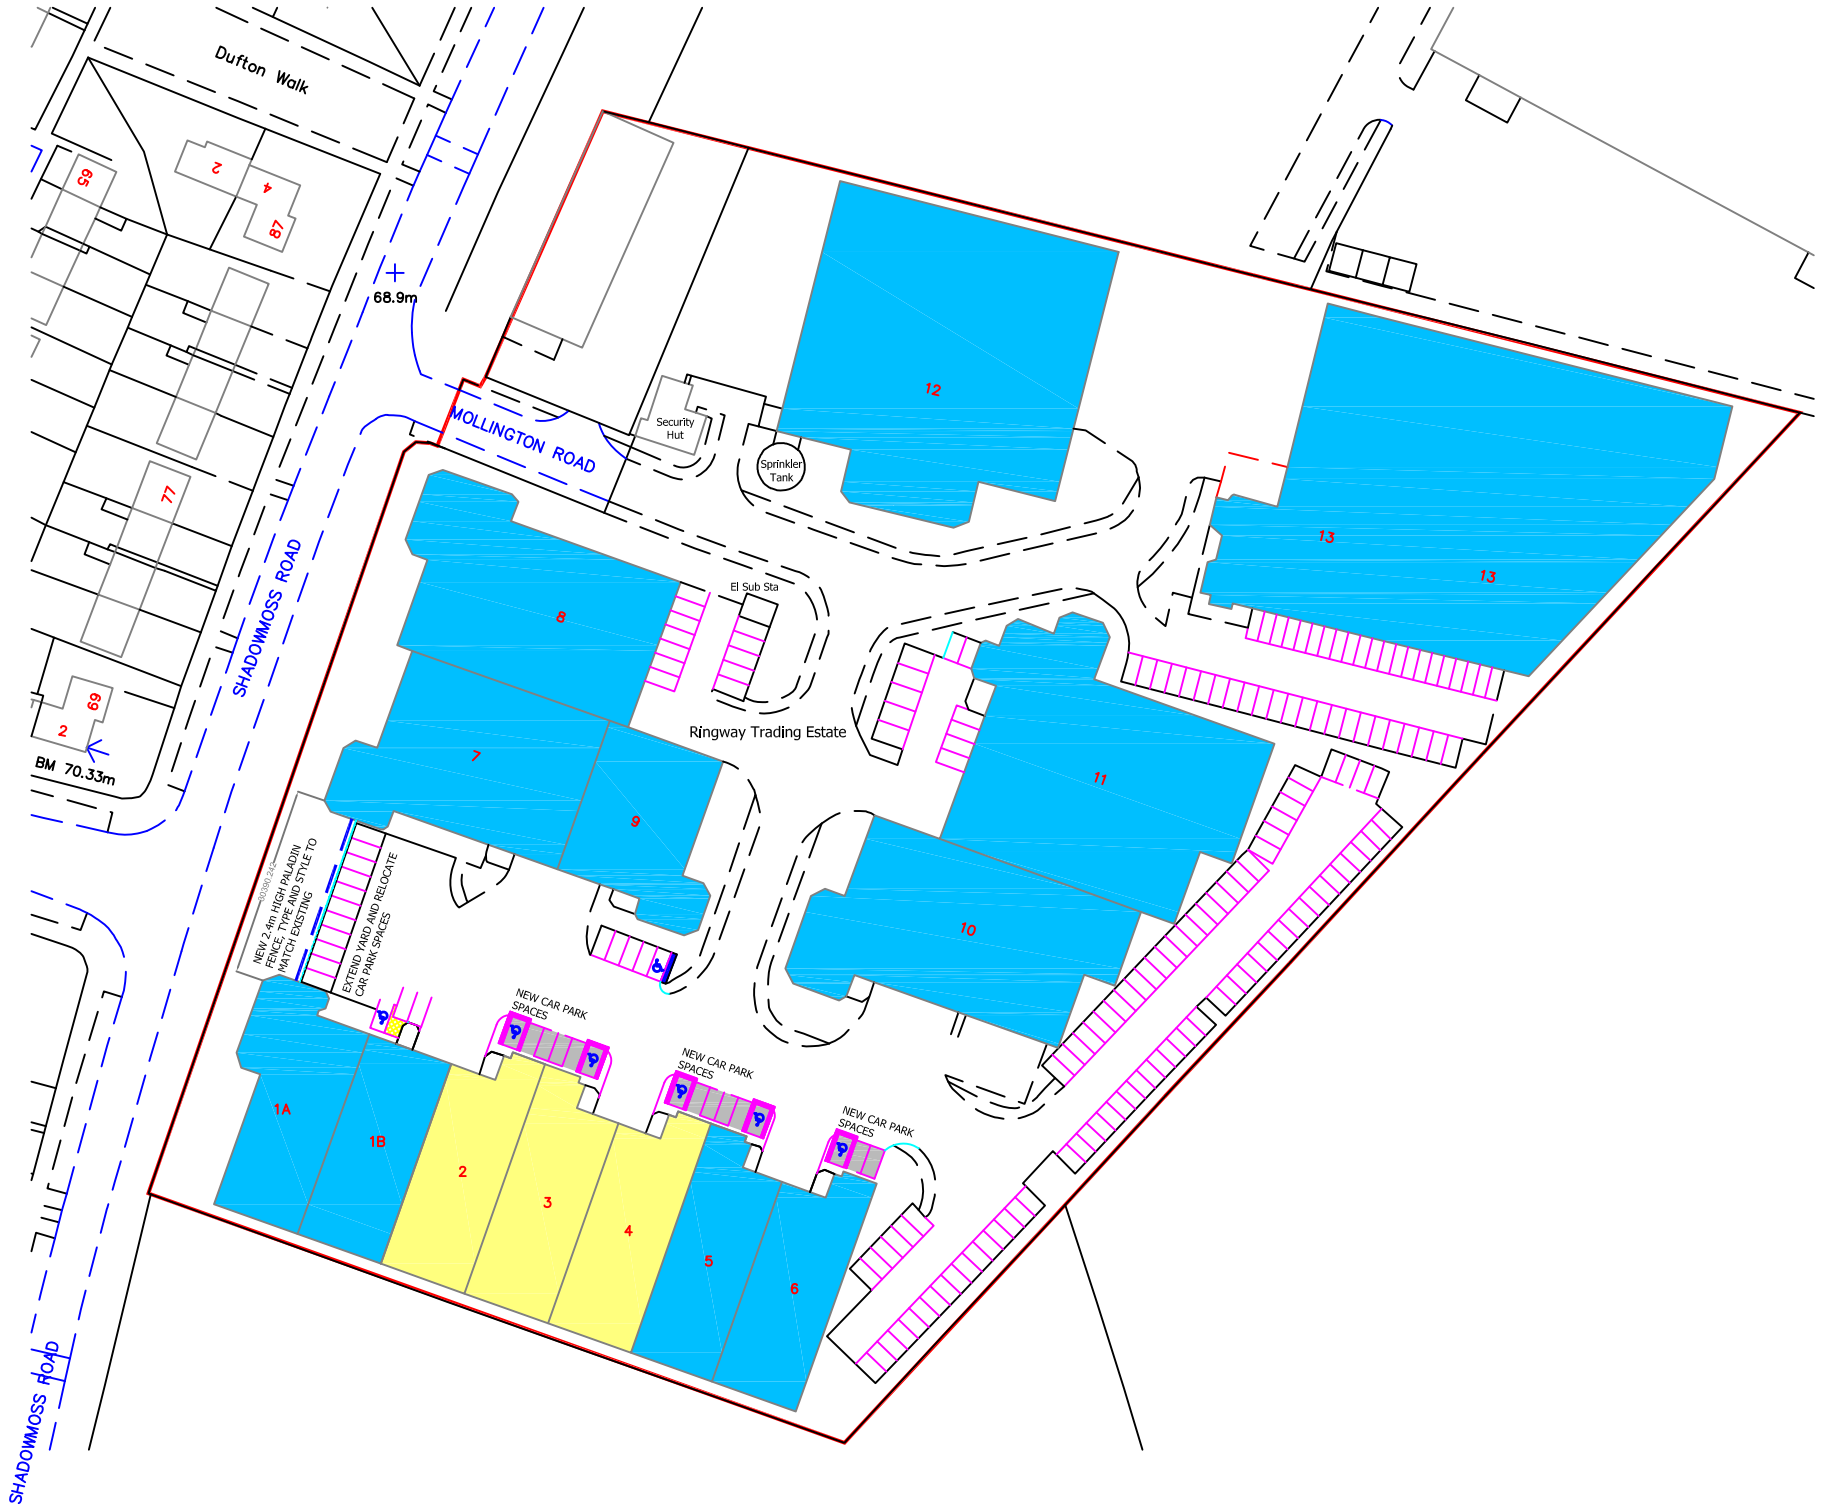

General Note:

1. This drawing indicates builidng services work only and must not be taken as accurately represent any other detail.
2. This drawing indicates the design intent only and must not be used for installation purpose.
3. Contractors to ensure that all specified materials are applied and installed as per the Manufacturers recommendations; Contractor is responsible for obtaining all installation data and related information.
4. Contractor to ensure that all services comply with with Local Authorities, Building Regulations, Environmental Health requirements Planning Regulations and CDM.
5. Contractor to check on delivery times and specified materials and fittings to meet programme and place orders for special items prior to construction. If necessary, Designers and Clients to be advised of any problems in sufficient time to specify alternatives.
6. All construction materials to comply with current fire regulations.

Copyright:

This document and all information contained herein is the sole property of CB Richard Ellis, reproduction in any form is strictly forbidden unless permission in writing is obtained.

Warning:

No dimension is to be scaled from this drawing. All Contractors must visit site and will be responsible for taking and checking all dimensions and conditions related to this work. Designer must be advised of any discrepancies in writing.

This document is to be read in conjunction with the Specification, Bill of schedules and other related drawings where applicalble.

OCCUPIED UNITS

VACANT UNITS

170 EXISTING CAR PARK BAYS

15 NEW CAR PARK BAYS

NEW PALADIN FENCE TO MATCH EXISTING

CBRE

CBRE Limited, Belvedere, 12 Booth Street, Manchester, M2 4AW
Switchboard : 0161 455 7666 Fax : 0161 233 5684 Web : www.cbre.co.uk

Client:
Electricity Supply Nominees

Project:
Ringway Trading Estate
Wythenshawe

Drawing Title:
Car Park - As Proposed

Drawn by	Checked by	Project Number
CG	GFL	-

Drawing Number	Revision	Scale
317398/P/001	-	1:1250 @ A3
		Date 16/11/12

Drawing Status INFORMATION