
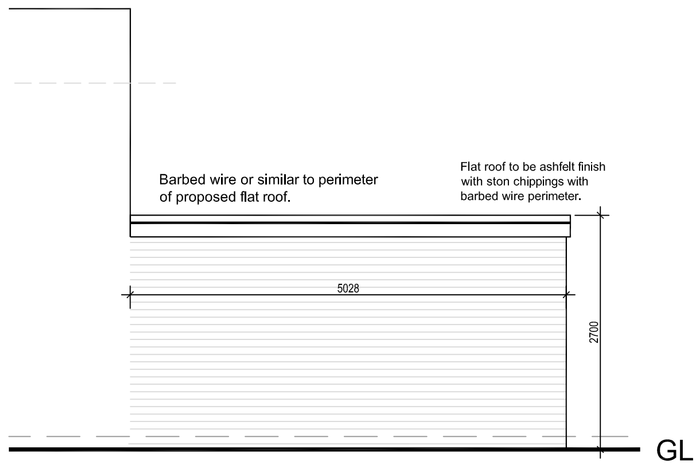



PROPOSED
Side Elevation (South)
Scale 1:50

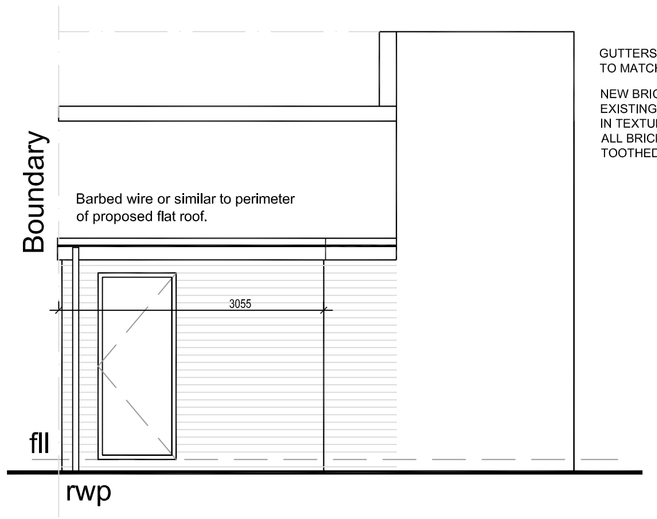

PROPOSED
Rear Elevation (East)
Scale 1:50

GUTTERS AND DOWN PIPE TO MATCH EXISTING.

NEW BRICKWORK TO MATCH EXISTING, MORTAR TO MATCH IN TEXTURE AND COLOUR. ALL BRICKWORK TO BE TOOTHED INTO EXISTING.

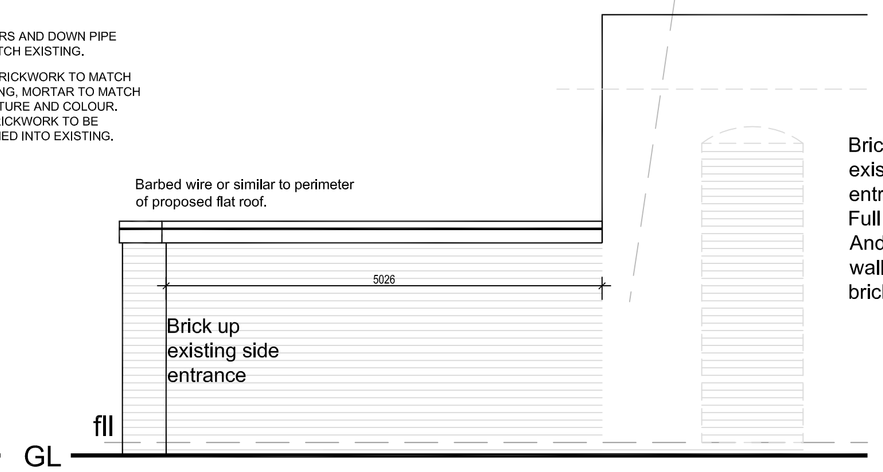

PROPOSED
Side Elevation (North)
Scale 1:50

Gerneral notes

Do not scale from these drawings. The contractor is responsible for checking all dimensions on site prior to commencment of the works with any errors being reported to sea designs as soon as possible.

Any construction work carried out prior to recieving all necessary approvals is entirely at the clients risk.

All building work to be carried out to the satisfaction of the local authority building control officer and in accordance with the current building regulations and as such additional unforseen building works may be required on site.

The contractor shall inspect all adjoining properties which may be affected by the works prior to commencement or works and record and report with the owner any defects.


The contractor shall be entirely responsible for the security, strength and stability of the building during the course of the works.

Drawings produced for the purpose of obtaining PLANNING approval only and do not constitute full working drawings.


All drawings are the copyright of sea design ltd. This drawing may not be copied by third parties without prior permission.



LOCATION PLAN
SCALE 1:1250
NORTH

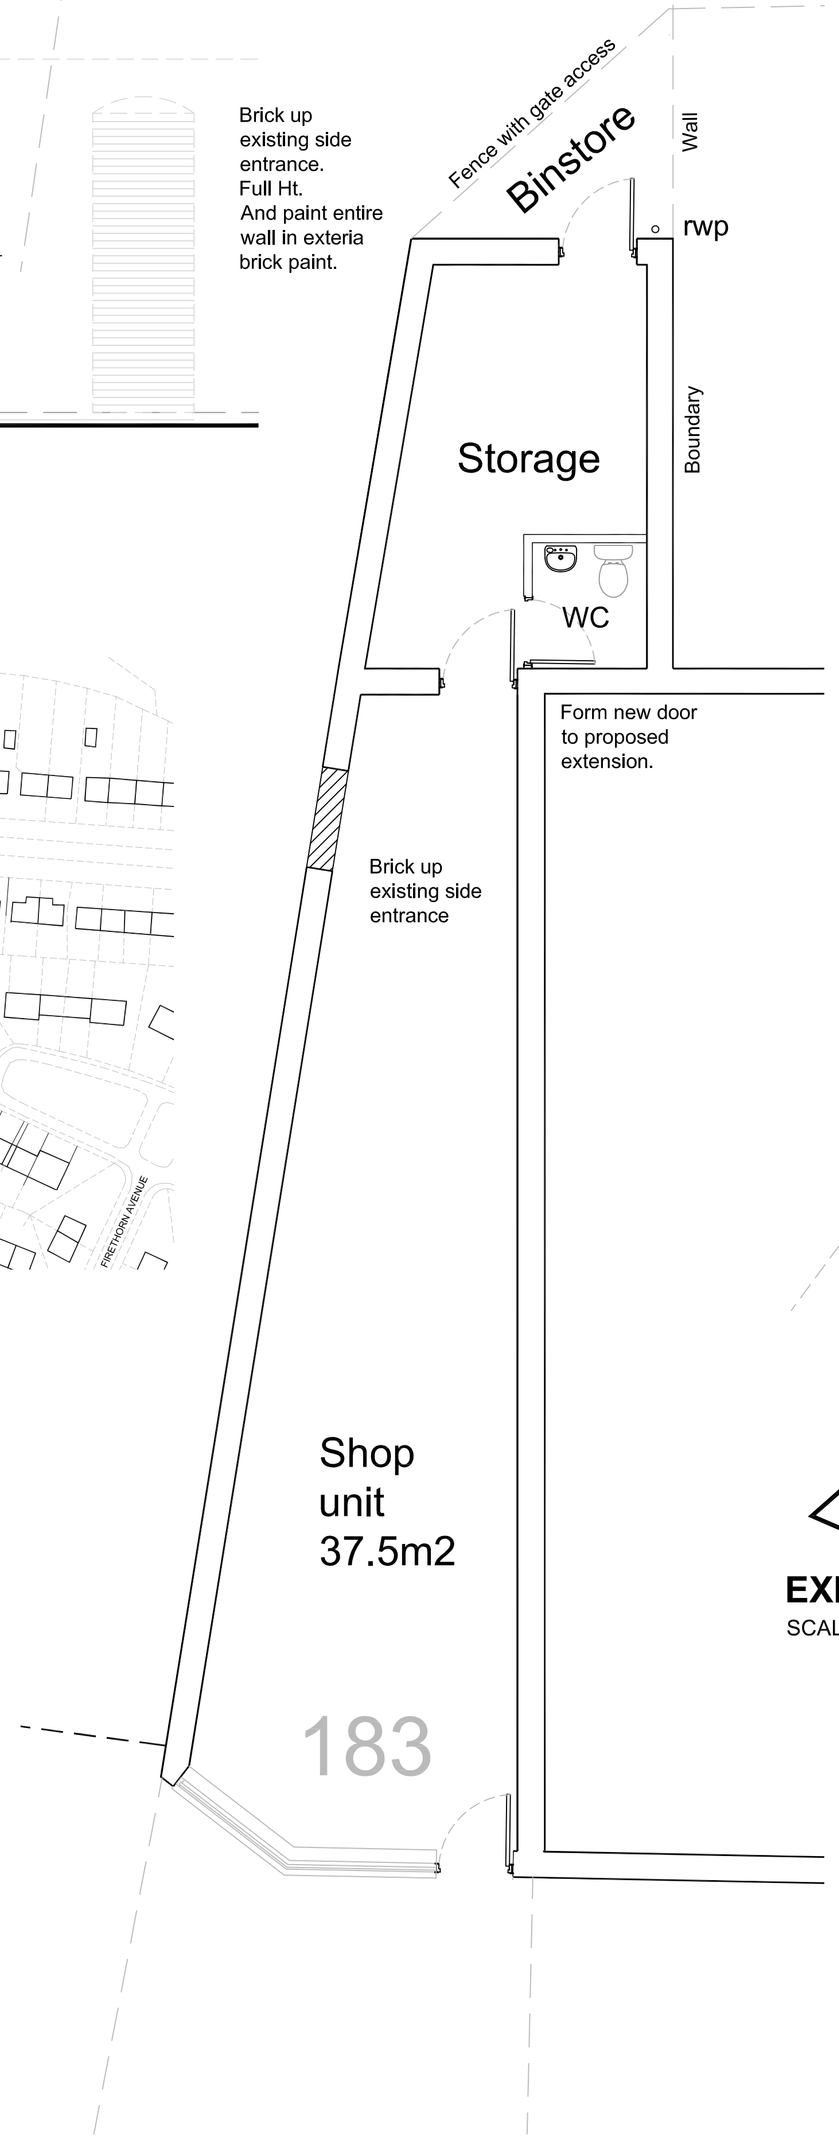


PROPOSED GROUND FLOOR
SCALE 1:50

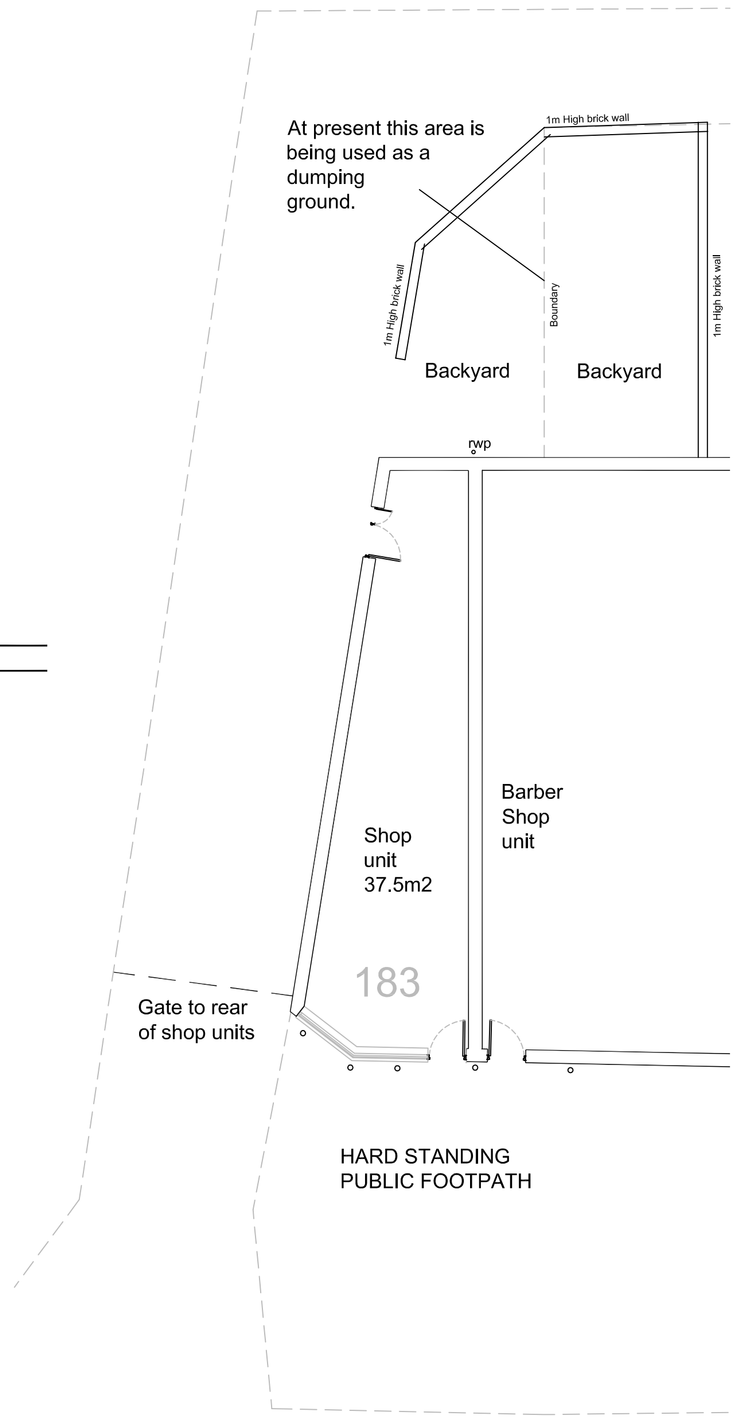

NORTH


EXISTING SITE PLAN
SCALE 1:100

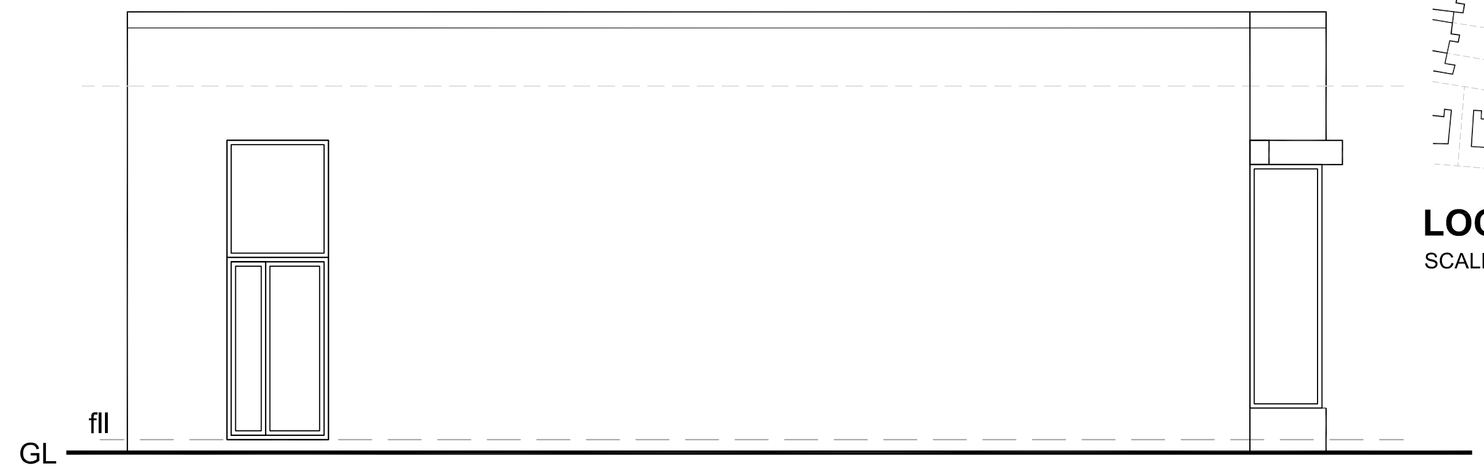

EXISTING Side Elevation (North)
Scale 1:50



EXISTING Front Elevation (East)
Scale 1:50

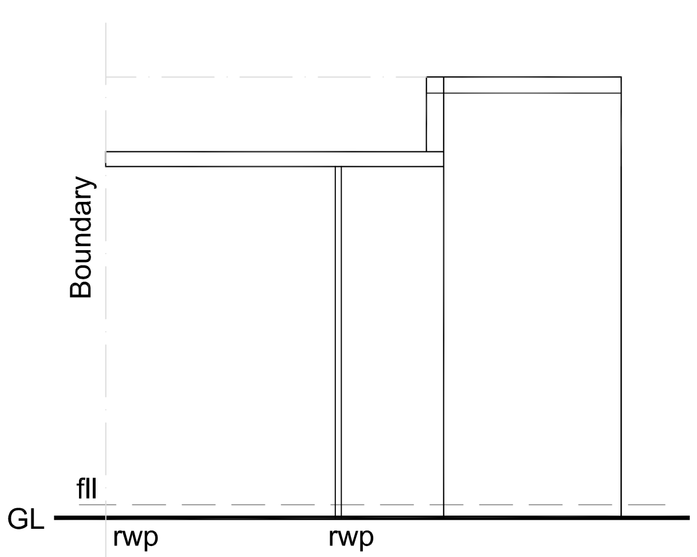

EXISTING Rear Elevation (East)
Scale 1:50

Planning
APPROVAL ONLY

REV	DESCRIPTION	DATE

SEA DESIGNS LTD
07 GRANVILLE ROAD
CHEADLE HULME
CHESHIRE
SK8 5QL TEL: 0800 075 3445
www.sea-designs.co.uk
E-mail: Contact@sea-designs.co.uk

location	183 BURNAGE LANE MANCHESTER M19 1FE		
title	SINGLE STOREY EXTENSION TO REAR OF SHOP UNIT		
scale SEE DWG	ref C.SHERRY	date 19/08/2008	
drawing no. 2008-RESI-34	A1		