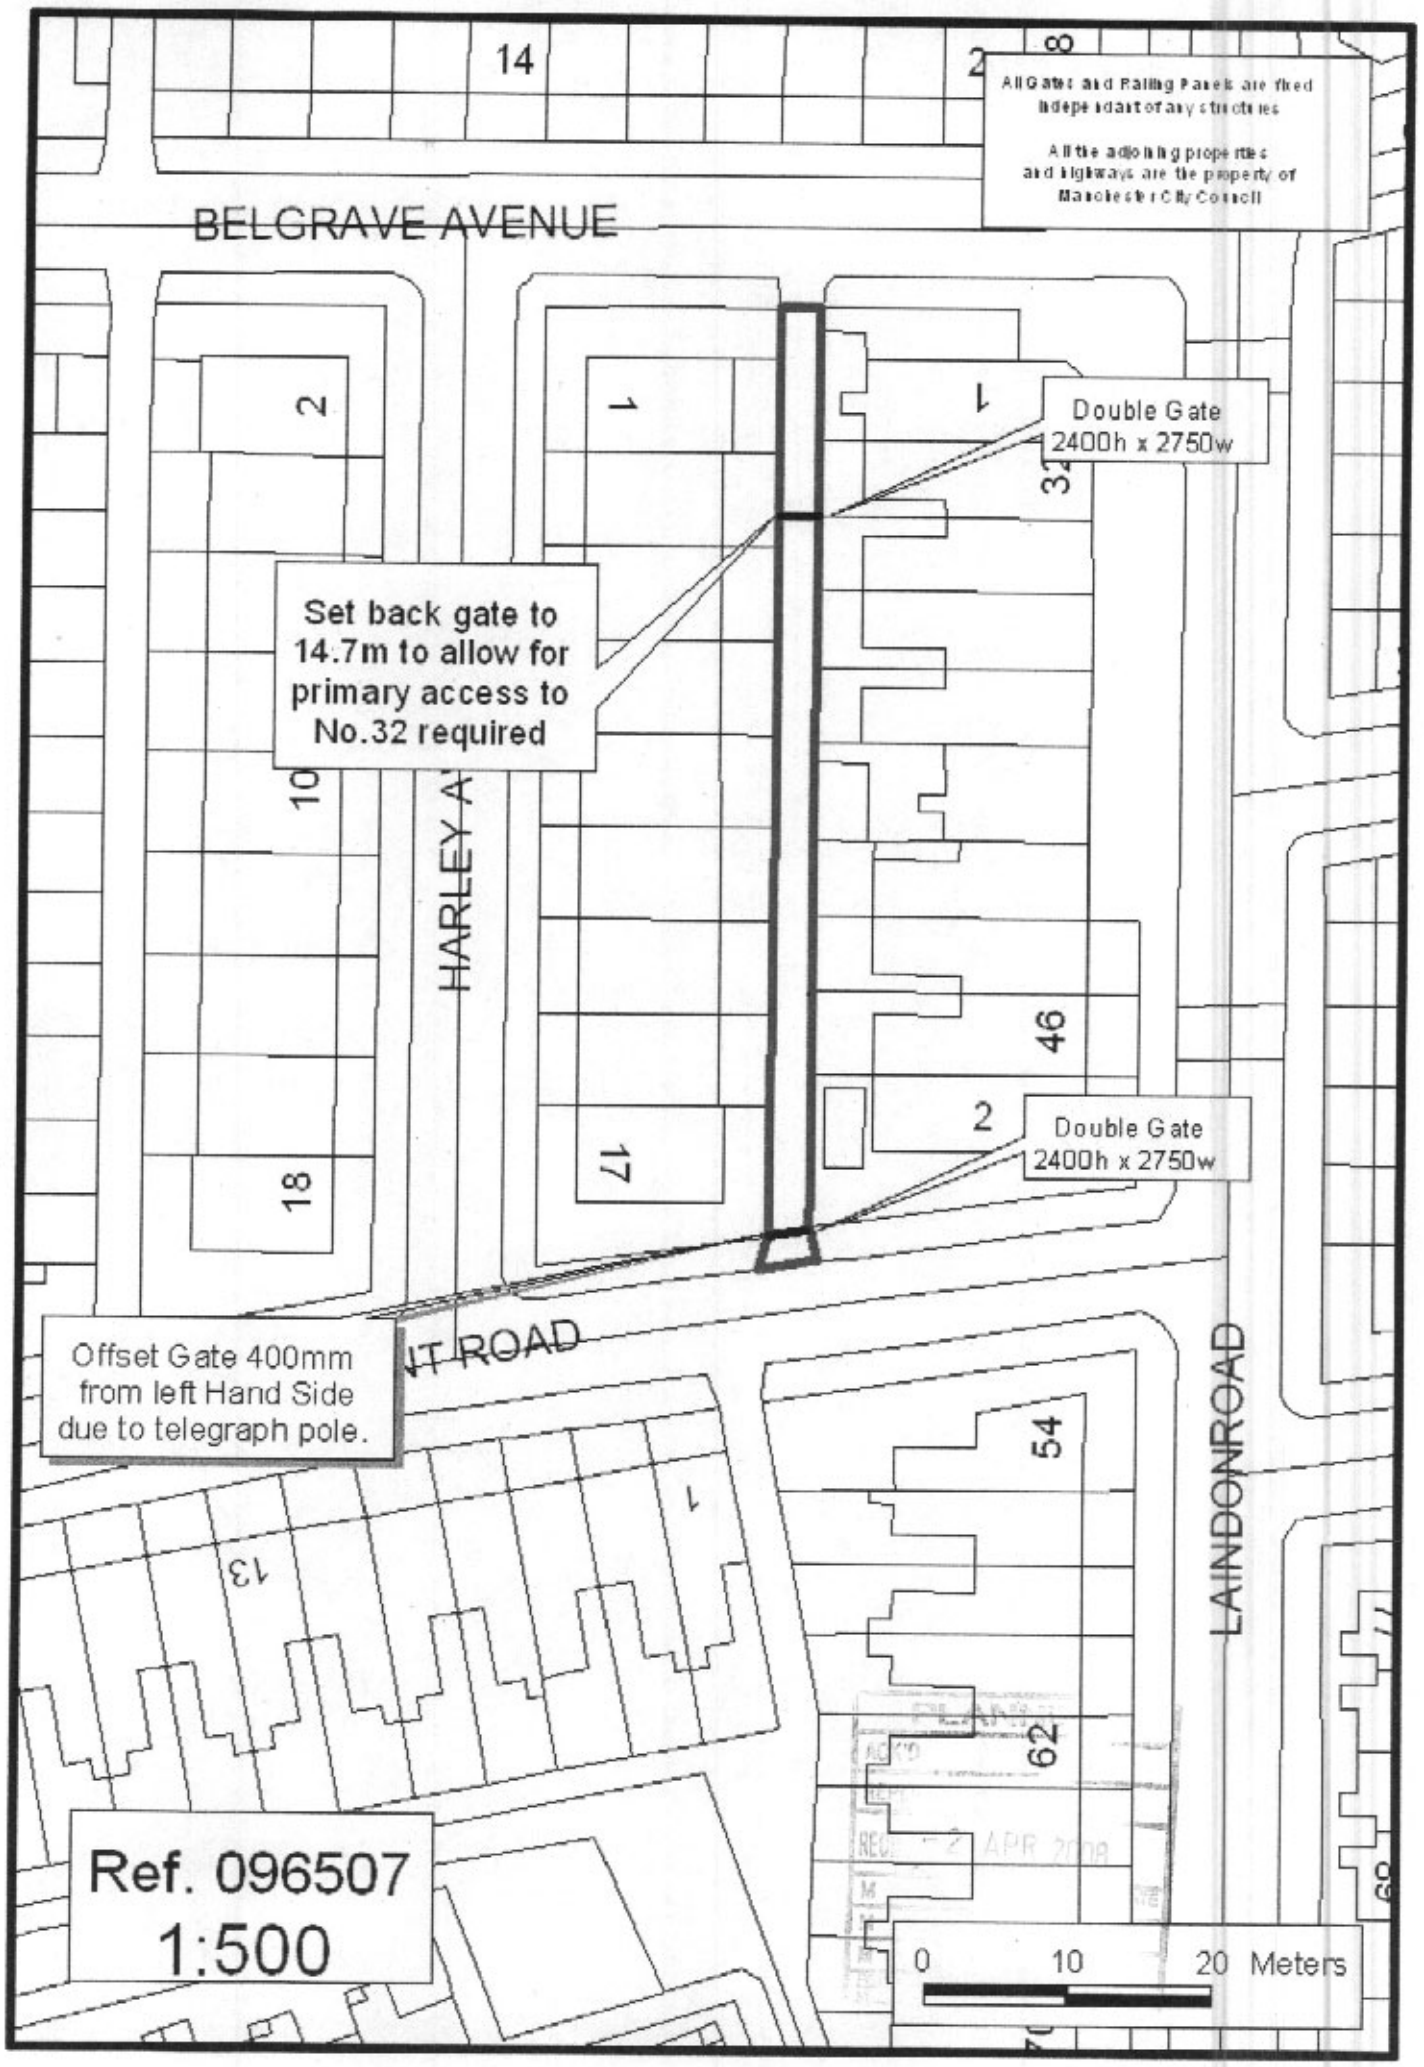

All Gates and Railing Panels are fixed independant of any structures
All the adjoining properties and highways are the property of Manchester City Council
BELGRAVE AVENUE
Double Gate 2400h x 2750w
Set back gate to 14.7m to allow for primary access to No.32 required
Double Gate 2400h x 2750w
Offset Gate 400mm from left Hand Side due to telegraph pole.
LAINDON ROAD
Ref. 096507
1:500
0 10 20 Meters