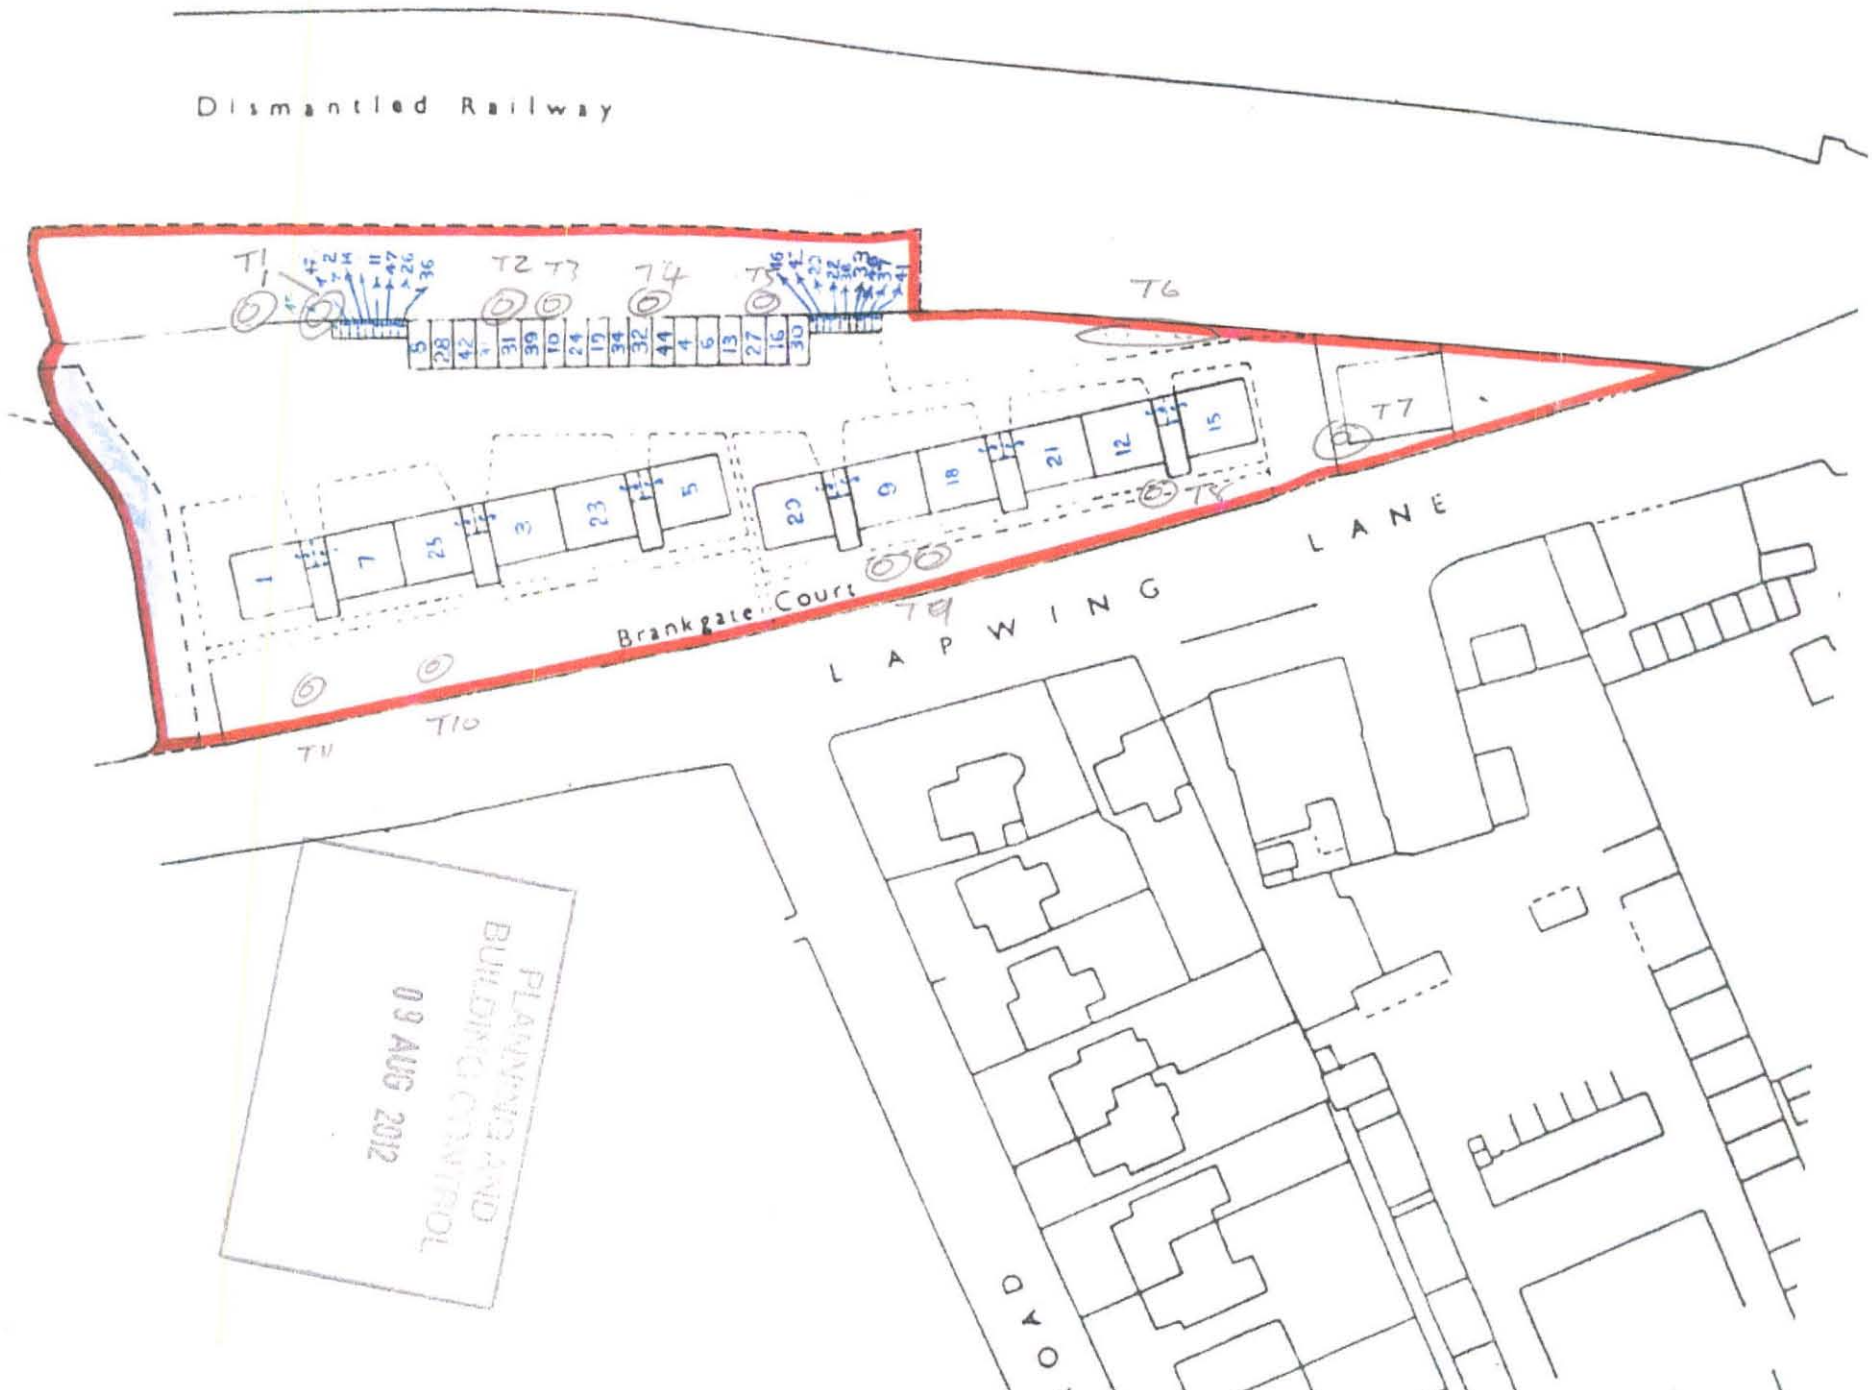
Dismantled Railway
T1
T2
T3
T4
T5
T6
T7
T8
T9
T10
T11
1
7
25
3
23
5
29
9
18
21
12
15
Brankgate Court
LAPWING LANE
PLANNING AND BUILDING CONTROL
08 AUG 2012