
Andy Wilde
Architecture

P116 - 100

08/08/13 1:500 @ A3

# Location Plan

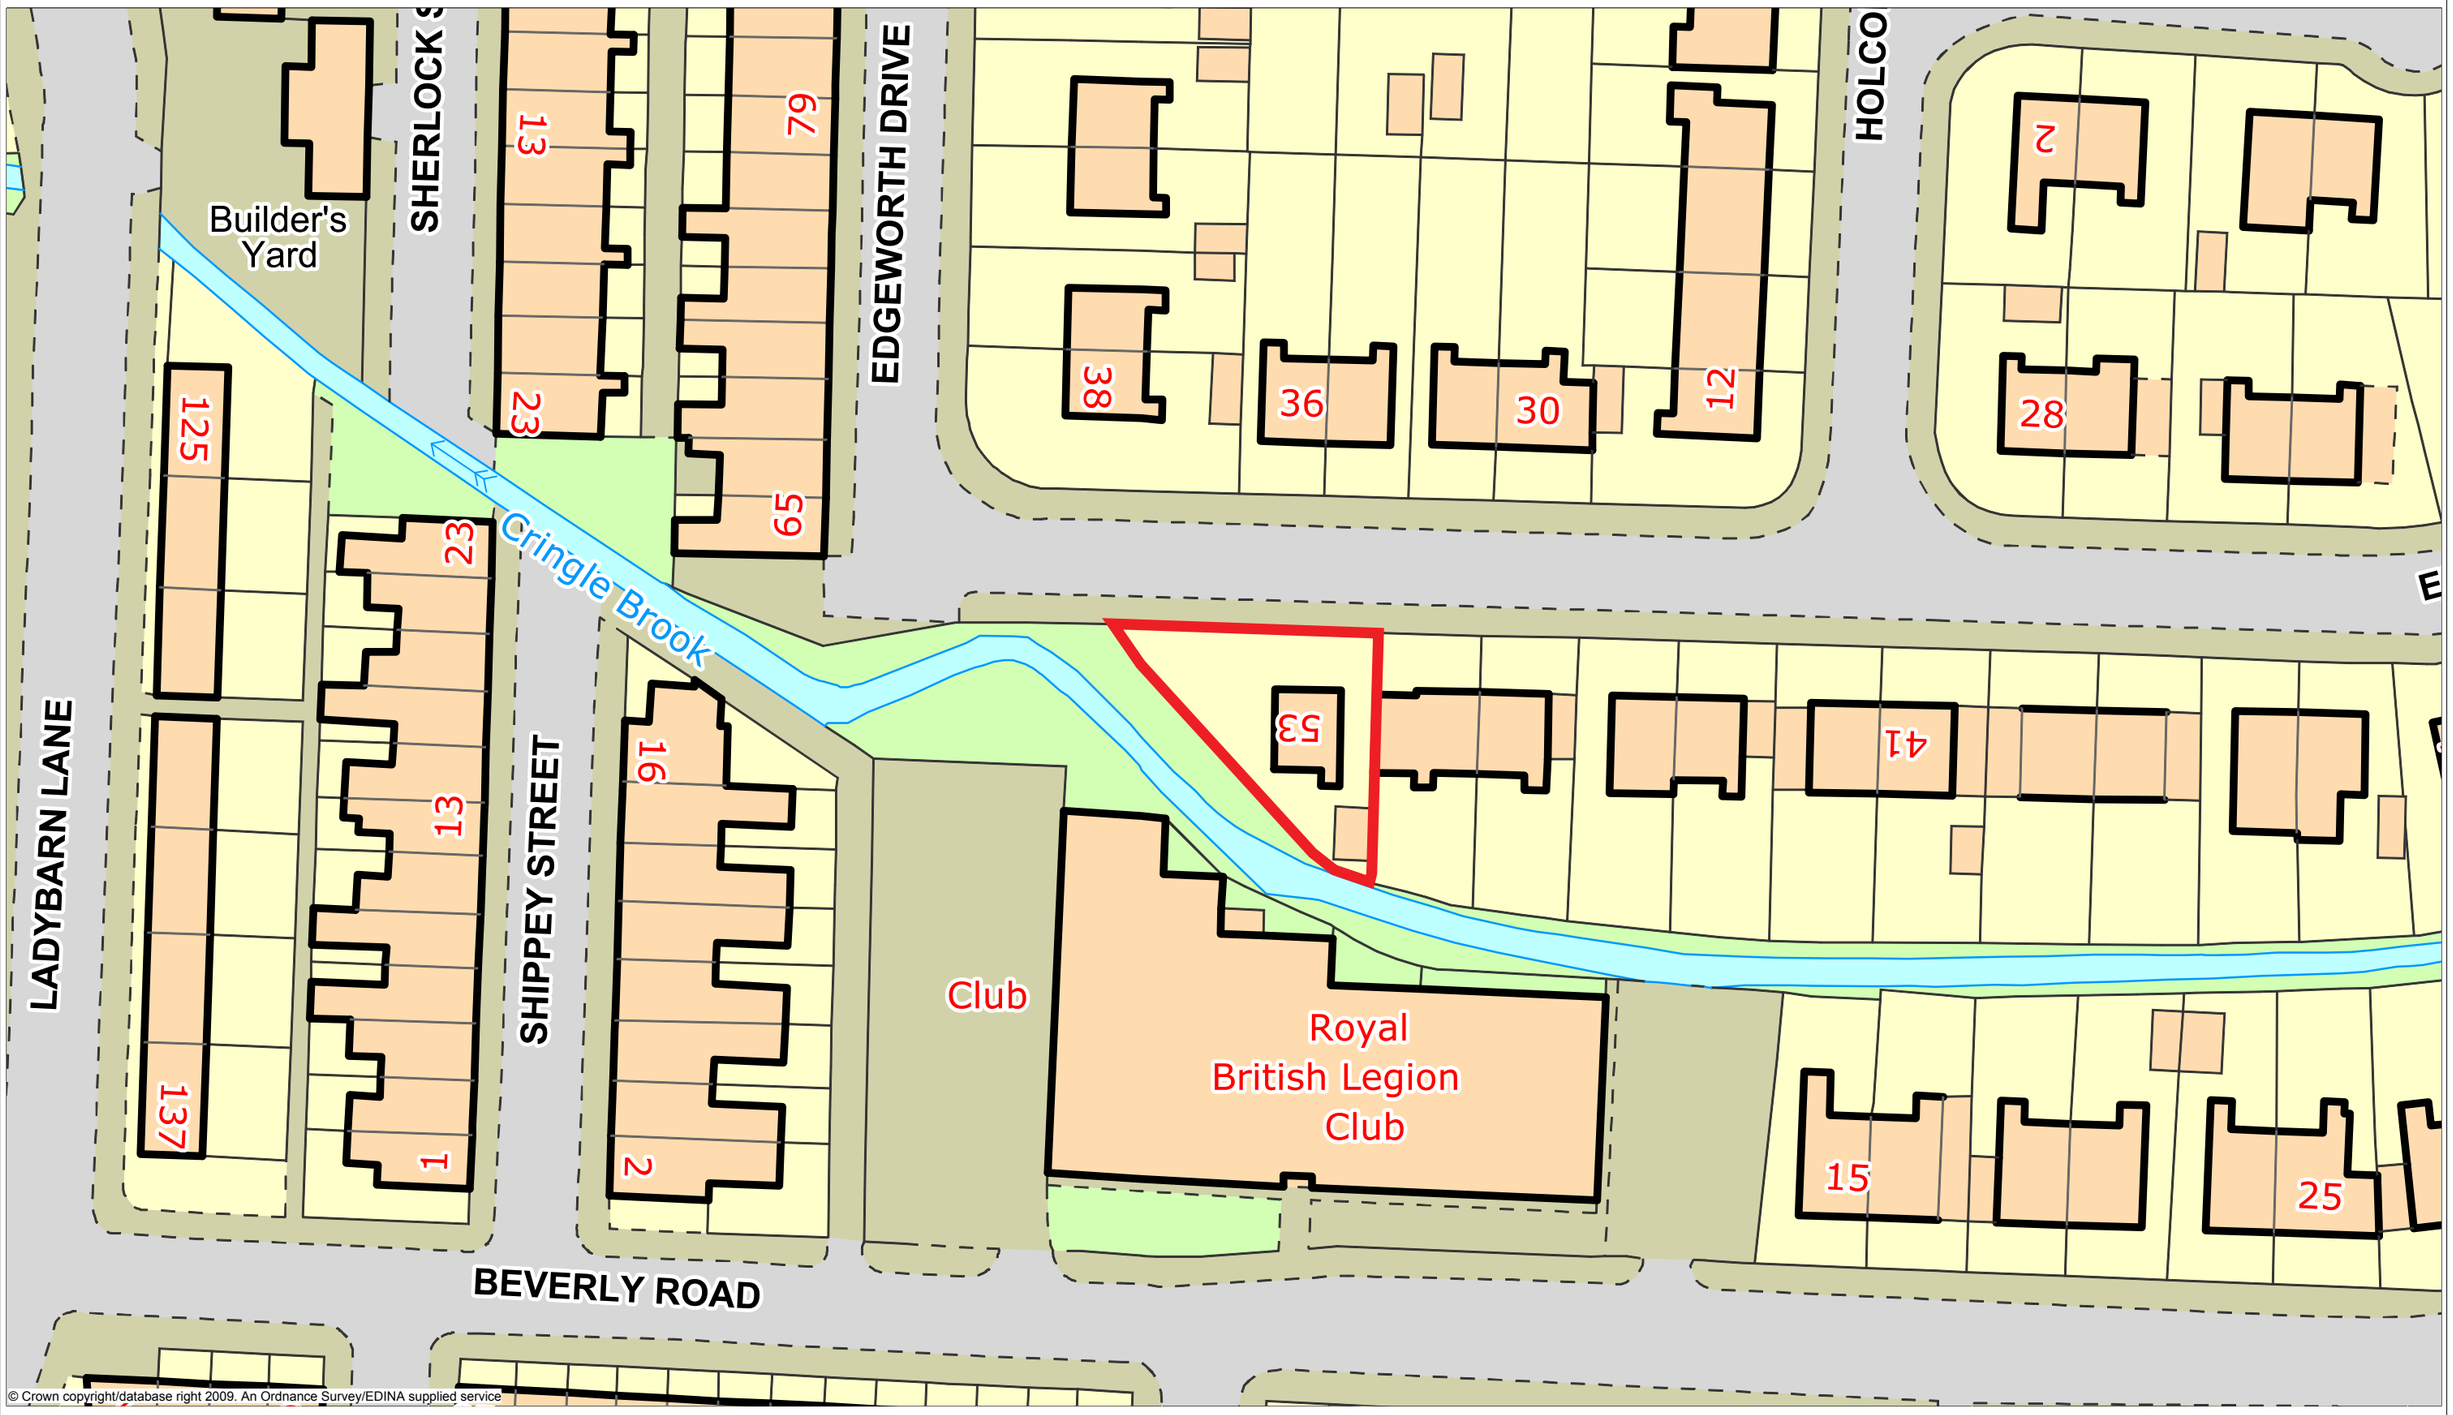


© Crown copyright/database right 2009. An Ordnance Survey/EDINA supplied service