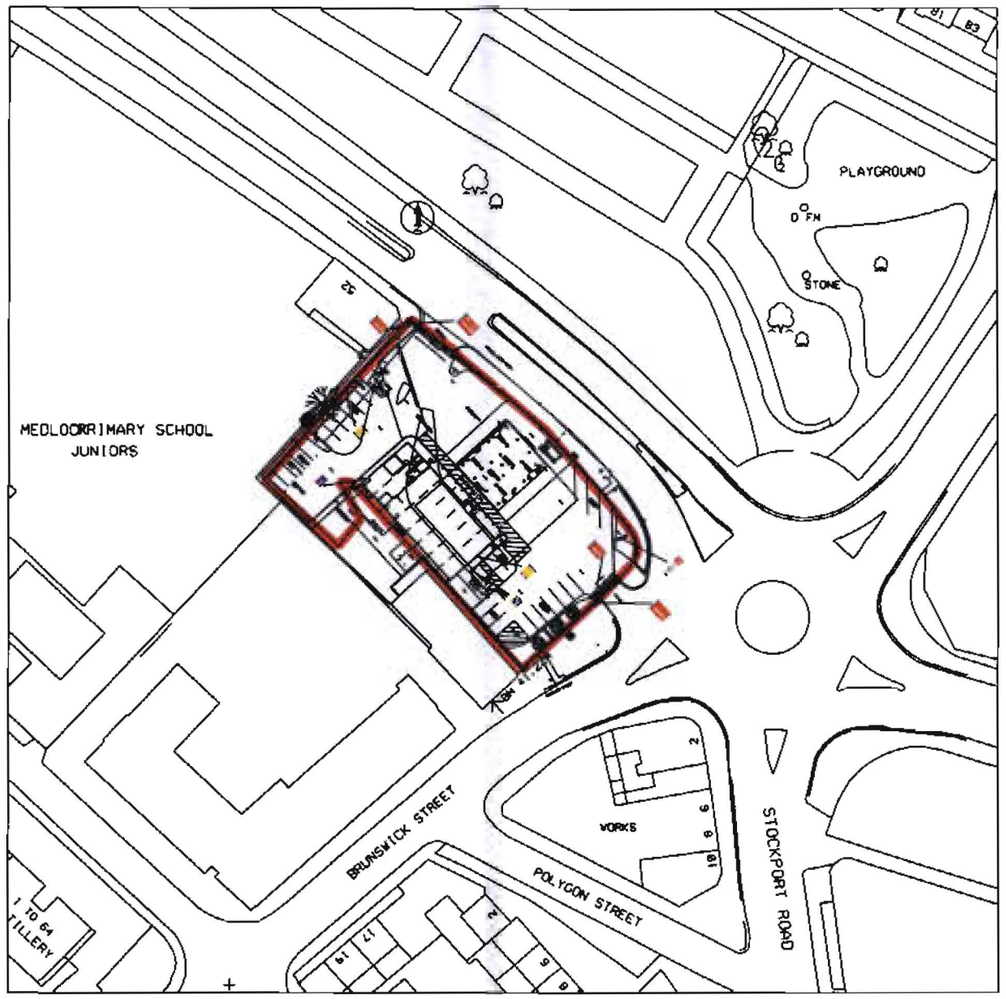


- 9 MAY 2008

REV.	AMENDMENTS	DATE	REV.	AMENDMENTS	DATE

DRAWING NO. 5435p###.dgn

PHASE — ISSUE #

SYSTEM ID. No.

SCALE 1:1250 @A3 DATE OCT 2006

DRAWN PLAN-IT

PROJECT
Ardwick Green S/S, Manchester
5435

DESCRIPTION
Current Site Plan
Prepared For Tesco

TESCO express

TESCO STORES LIMITED
EXPRESS GROUP
P.O. BOX 400, CIRRUS BUILDING, SHIRE PARK
WELWYN GARDEN CITY, HERTS. AL7 1AB
TELEPHONE : 01707 395150

THE COPYRIGHT AND ALL OTHER RIGHTS IN AND RELATING TO THIS PUBLICATION BELONG TO AND ARE THE SOLE PROPERTY OF TESCO STORES LIMITED. ALL RIGHTS ARE RESERVED NEITHER THE WHOLE NOR ANY PART OF THIS PUBLICATION MAY BE REPRODUCED OR TRANSMITTED IN ANY FORM OR BY ANY ELECTRONIC OR MECHANICAL MEANS INCLUDING PHOTOCOPYING AND RECORDING OR FROM ANY RETRIEVAL SYSTEM WITHOUT THE PRIOR WRITTEN LICENCE FROM THE OWNER
© 1997 TESCO STORES LIMITED