

Do not scale. Contractors must check all dimensions on site before preparing production drawings or commencing any work.
This drawing and its design is the copyright of Cartwright & Gross and may not be reproduced in any form whatsoever without their prior express written consent.


Revision	Date	Rev note	Drawn by	Purpose of issue
.	03.06.13		MA	Preliminary
A	21.06.13		MA	Planning

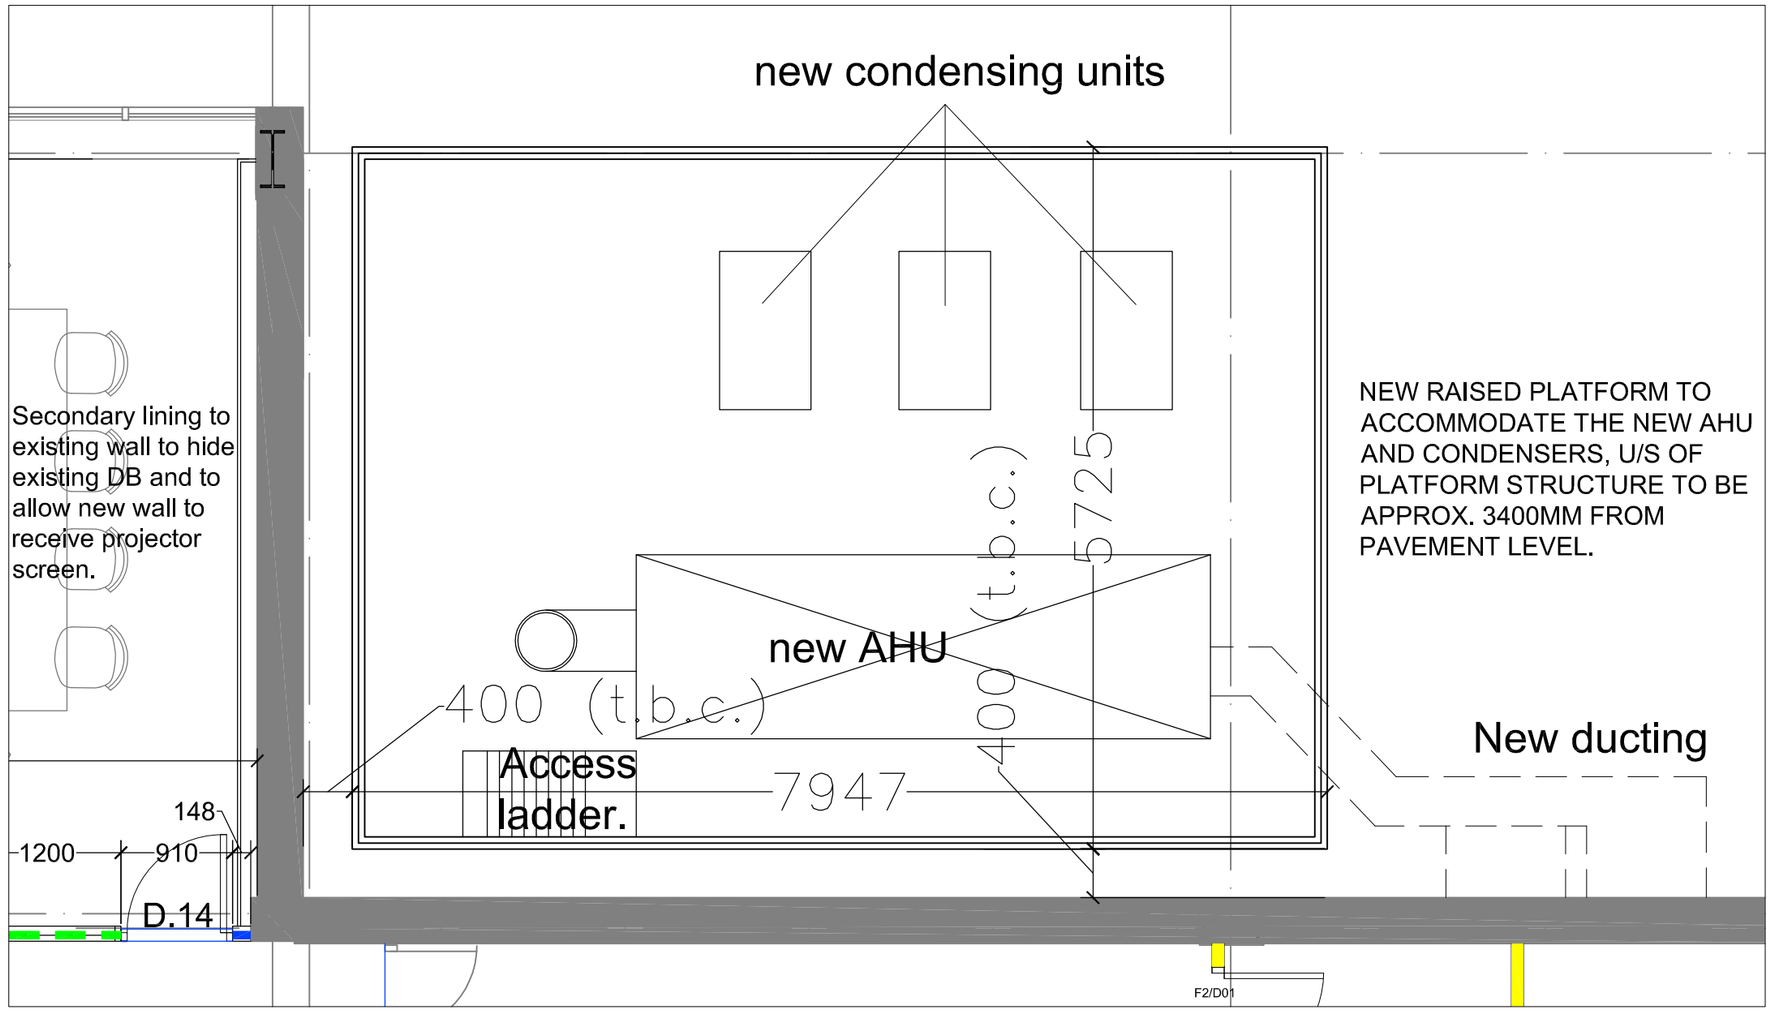

PLATFORM LAYOUT ON FIRST FLOOR
1:50

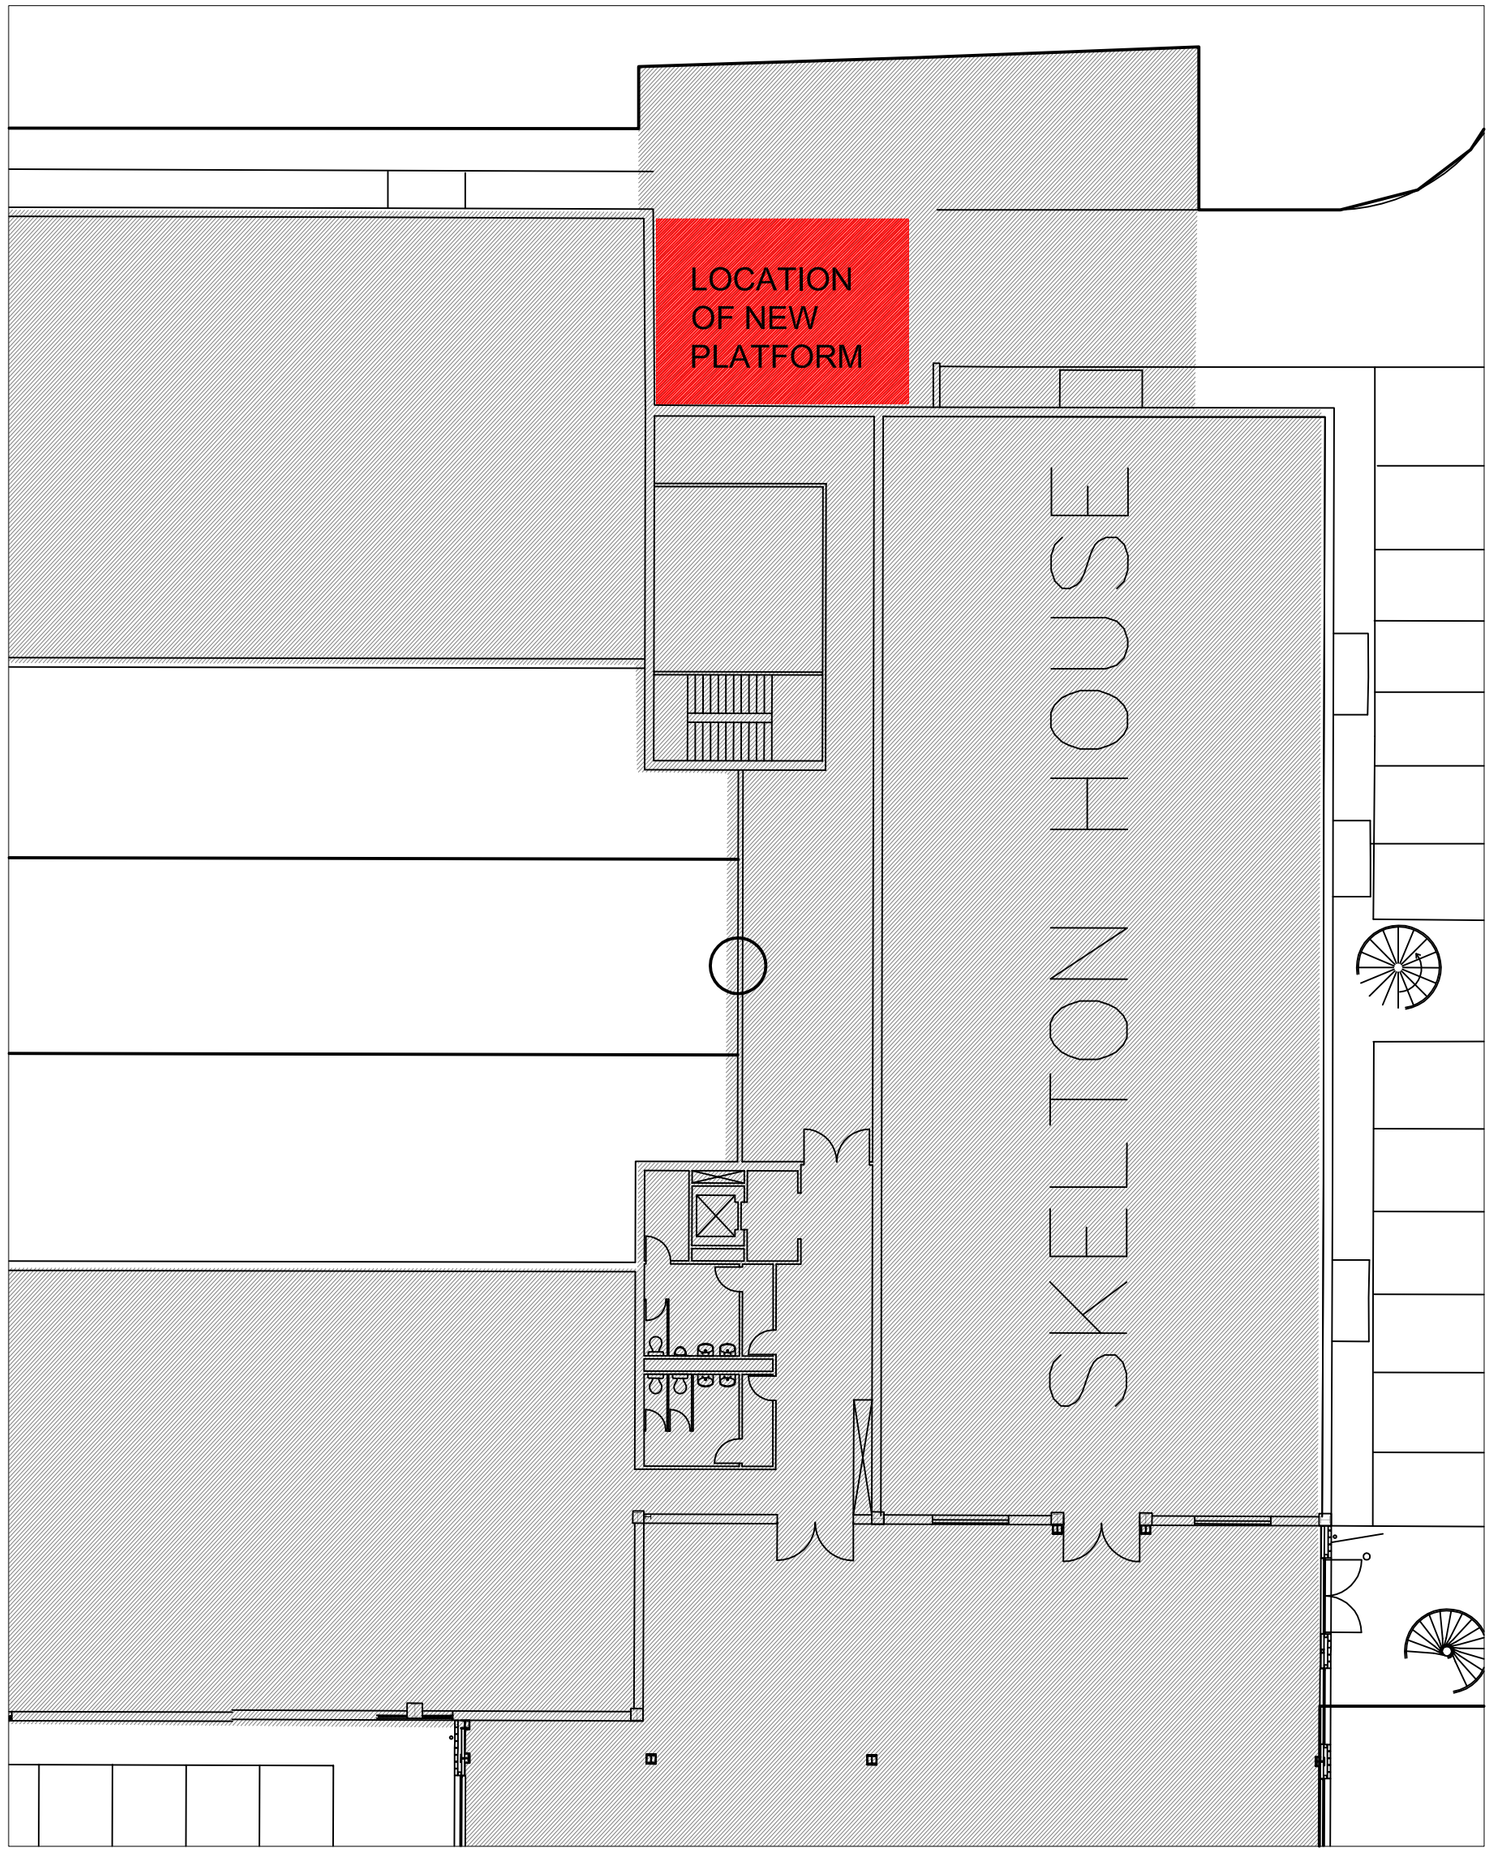

SITE LOCATION PLAN
1:200

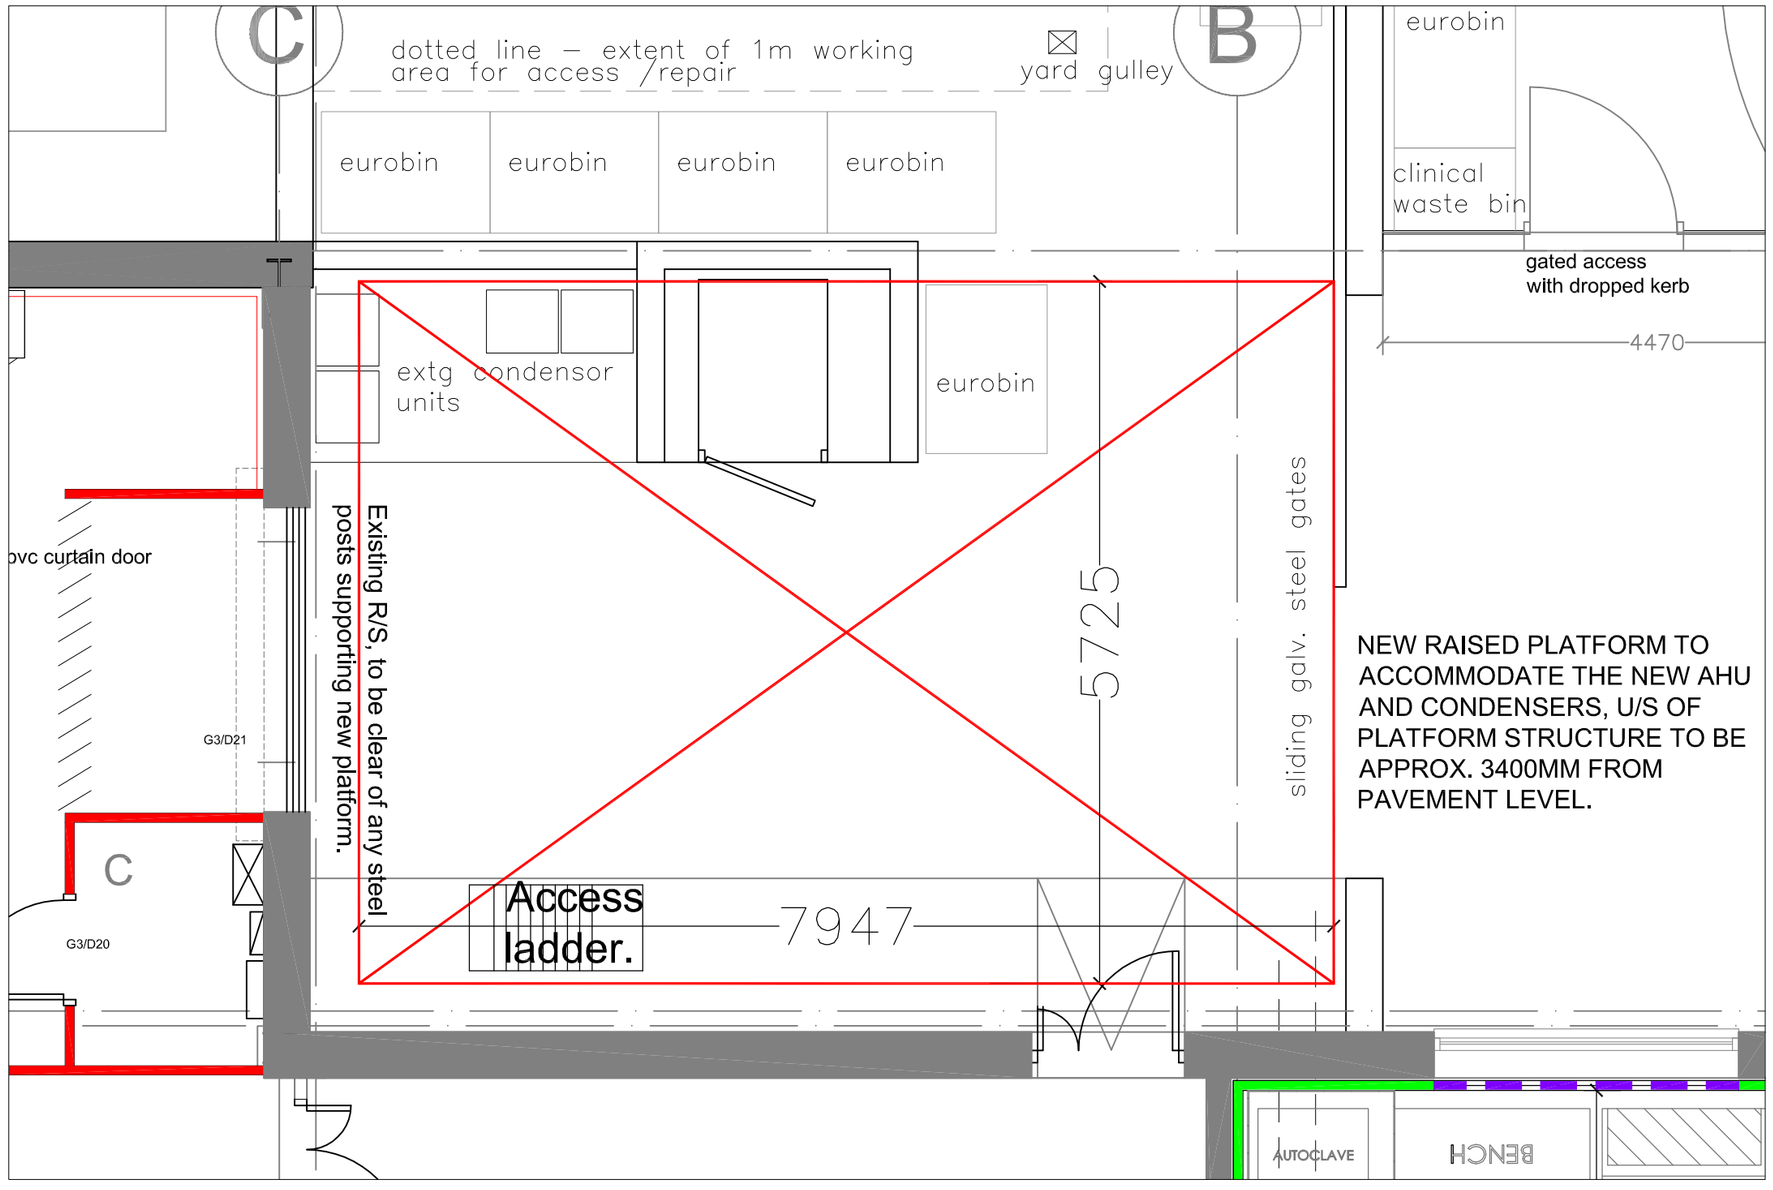

INDICATIVE PLATFORM LAYOUT ON GROUND FLOOR
1:50

Drawing number	CAD Ref	Drawing	Scale
557/SK100 Rev. A	PL01	Proposed Platform Layout	As Shown@A2
Client		**Project**	**Date**
Qiagen Manchester		Skelton House Manchester Science Park	03/06/13

Cartwright & Gross Chartered Architects
The Golden Lion Middle Hillgate Stockport SK1 3EH Tel - 0161 480 1119 Fax - 0161 480 3311

ARCHITECTS