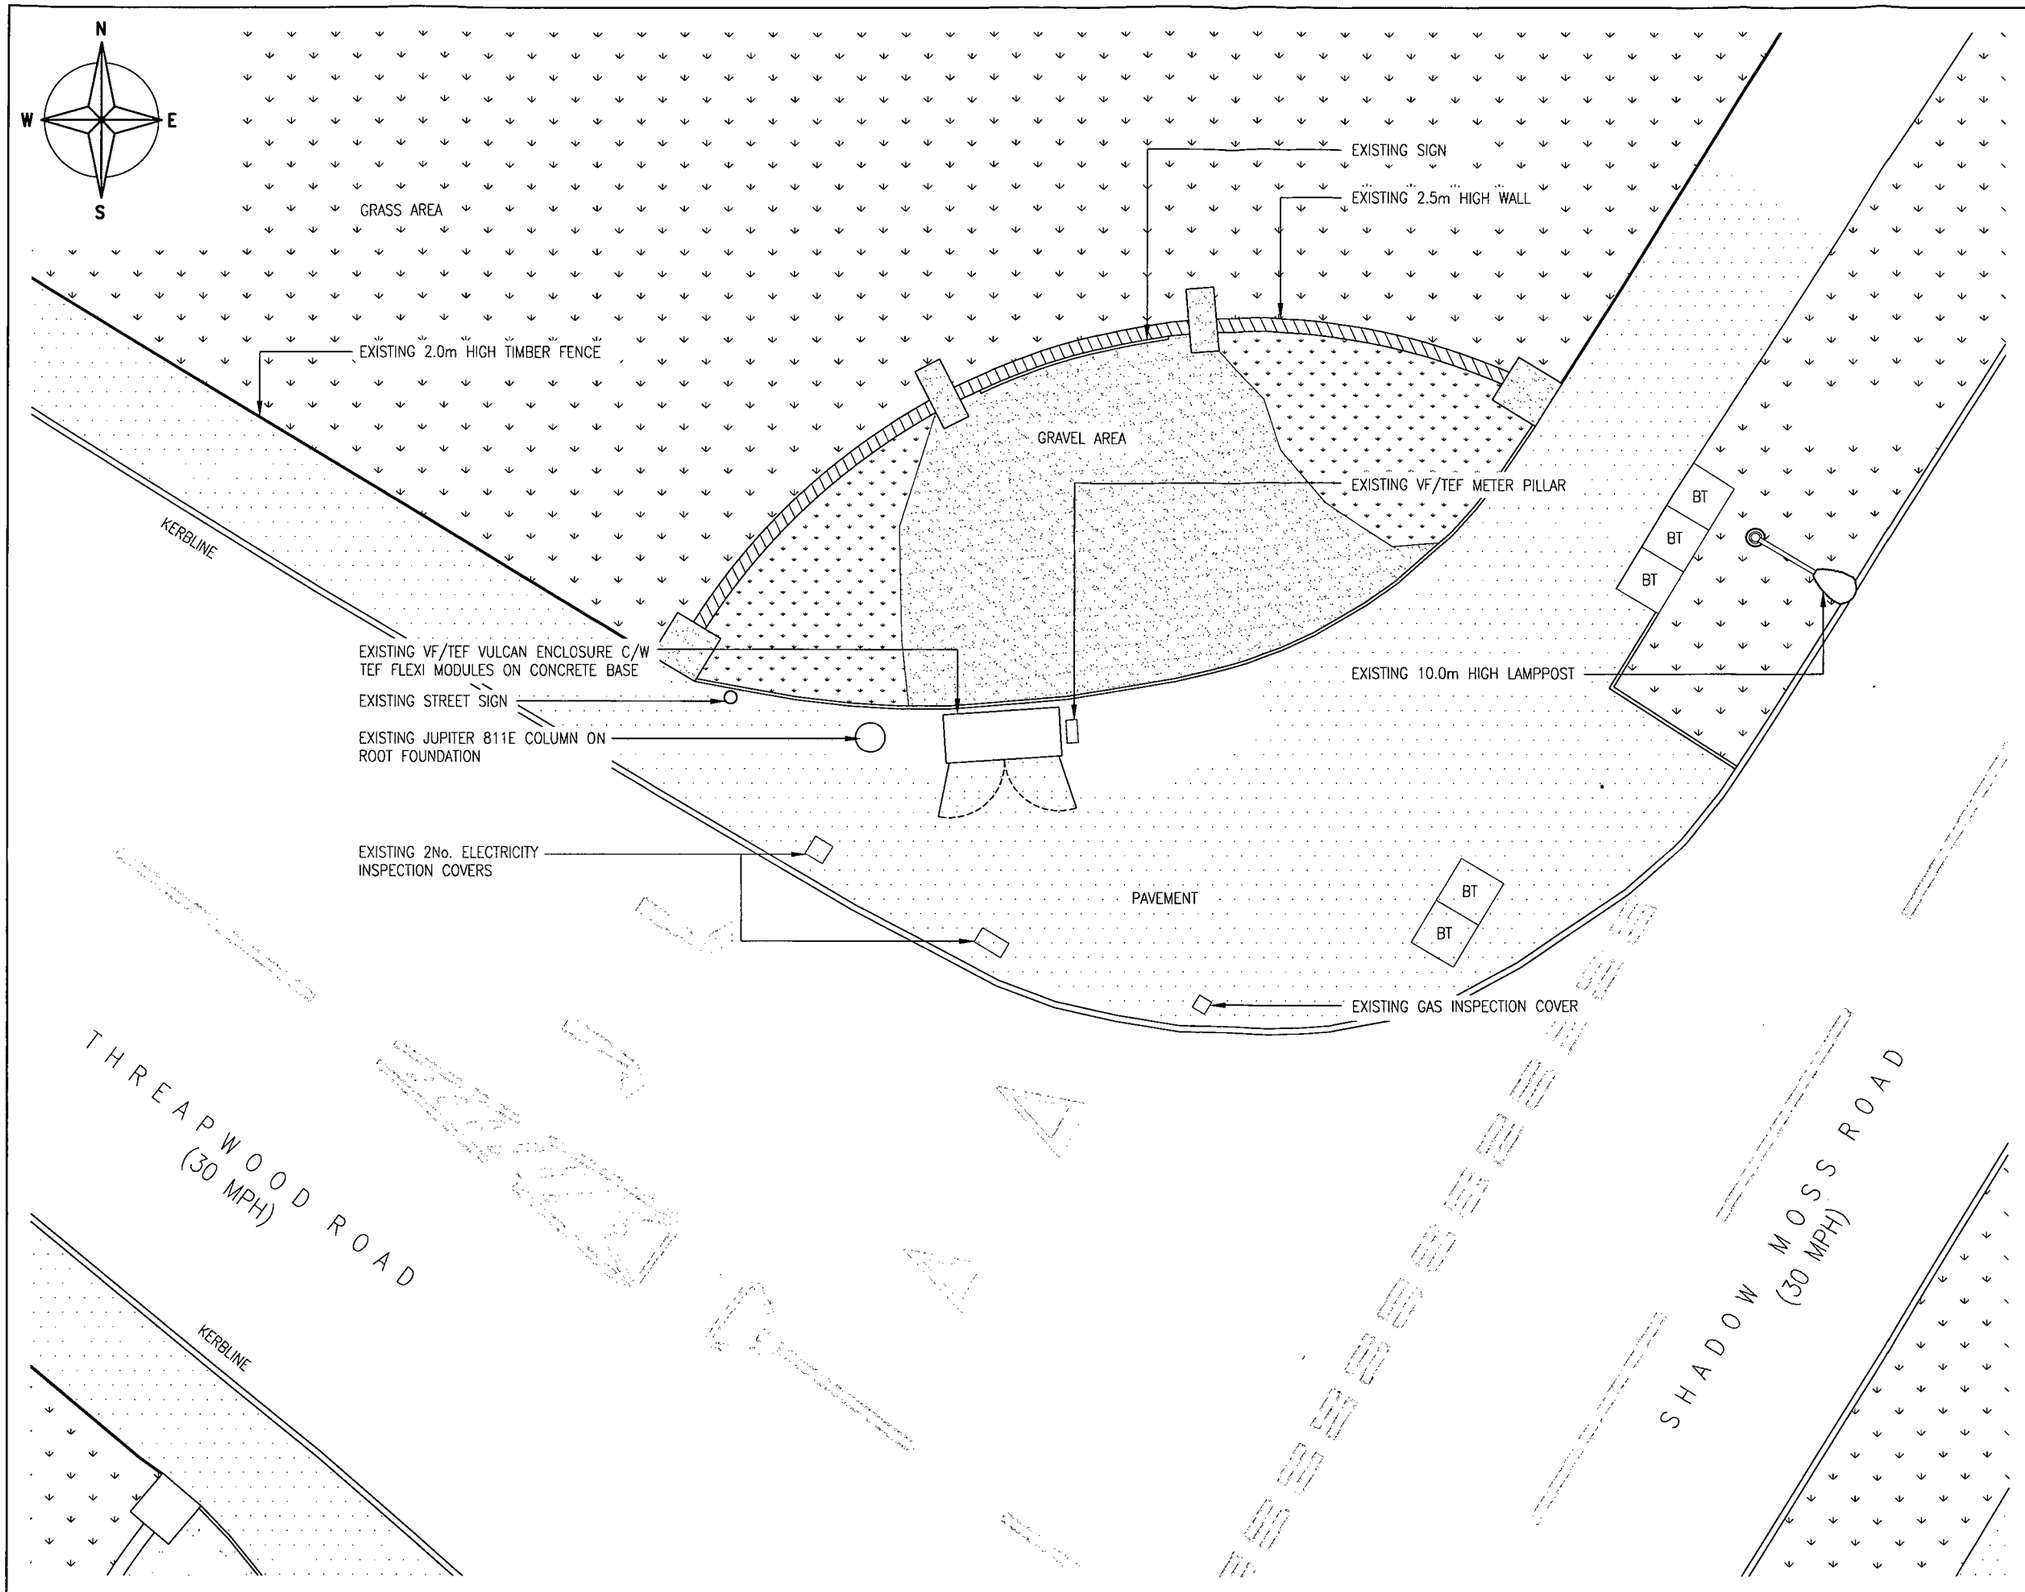


EXISTING SITE PLAN
(1:100)

The drawings comply with TEF & Vodafone Standard ICNIRP guidelines.
Designed in accordance with Cornerstone document: CORN/09/006

Notes:
1 ALL DIMENSIONS ARE IN MM UNLESS NOTED OTHERWISE

N.G.R.	E: 383435	N: 386166

PLANNING AND BUILDING CONTROL
10 APR 2013

REV	MODIFICATION	BY	CH	DATE
A	Issued for Approval	SPD	DS	06.02.13

mono
MONO CONSULTANTS LIMITED
No. 58 Cygnet Court
Timothy's Bridge Road
Stratford-upon-Avon
Warwickshire
CV37 9NW
t. 44 (0)1789 206500
f. 44 (0)1789 206529
www.monoconsultants.com

CTIL

Cell Name	Opt
SHADOW MOSS ROAD	A

Cell ID No		
CTIL	Host	Sharer
(CTIL)133187	(VF)81133	(TEF)N/A

Site Address / Contact Details
SHADOW MOSS ROAD
BENCHILL
MANCHESTER
M22 0LE

Drawing Title: EXISTING SITE PLAN
Purpose of issue: PLANNING
Drawing Number: 201

Scale:	Drawn:	Date:	Issue:
As Shown	SPD	06.02.13	A

Checked:	Date:	Approved:	Date:
DS	06.02.13	AB	06.02.13