

1. This drawing to be read in conjunction with MAN527A-Series drawings and standard Airwave drawings.
2. All dimensions are in mm unless otherwise noted.

AGENT
REPLIES
RECD 23 MAY 2008
INIT RECD DATE
FOR APPRN

Rev	Date	Amendments	Drawn By	Approved By
A	21.05.2008	Minor amendments	K.B.	K.H.

CAPITA SYMONDS
Consulting Civil, Structural & Geotechnical Engineers

Cheadle Hulme
Tele No: 0044 (0)161-486-3950
Facsimile No: 0044 (0)161-488-4645
E-mail: capitasymonds.cheadle2@capita.co.uk

www.capitasymonds.co.uk

AIRWAVE
Airwave Solutions Ltd
1st Floor, Wellington Street, Slough. SL1 1YP.

Job Title
RADISSON EDWARDIAN HOTEL - MAN527A
FREE TRADE HALL, PETER STREET
MANCHESTER, LANCASHIRE, M2 3NQ

Drawing Title
PLANNING DRAWING
PART ROOF PLAN
SHEET 13

Scale	Consultant reference	
1:50	014082-48969	
Drawn by: K.B.	Checked by: K.B.	Approved by: K.H.
Date drawn: 21.05.08	Date checked: 21.05.08	Date approved: 21.05.08

Drawing no.
MAN527A-GA-13A

The design of this site is in accordance with the following Design Documentation.


Radio Base Station design Guide & Specification - Issue Date 03/02/2006
~~Technical Guidance Notes~~ ~~TGN 0008 to TGN 0121 inclusive~~

Legend:

☼ Jaybeam MA521F00 omni indoor antennas Locations

– – – – Antenna Feeder Cable = RFS LCF12-50 JFN

1. This drawing to be read in conjunction with MAN527A-Series drawings and standard Airwave drawings.
2. All dimensions are in mm unless otherwise noted.

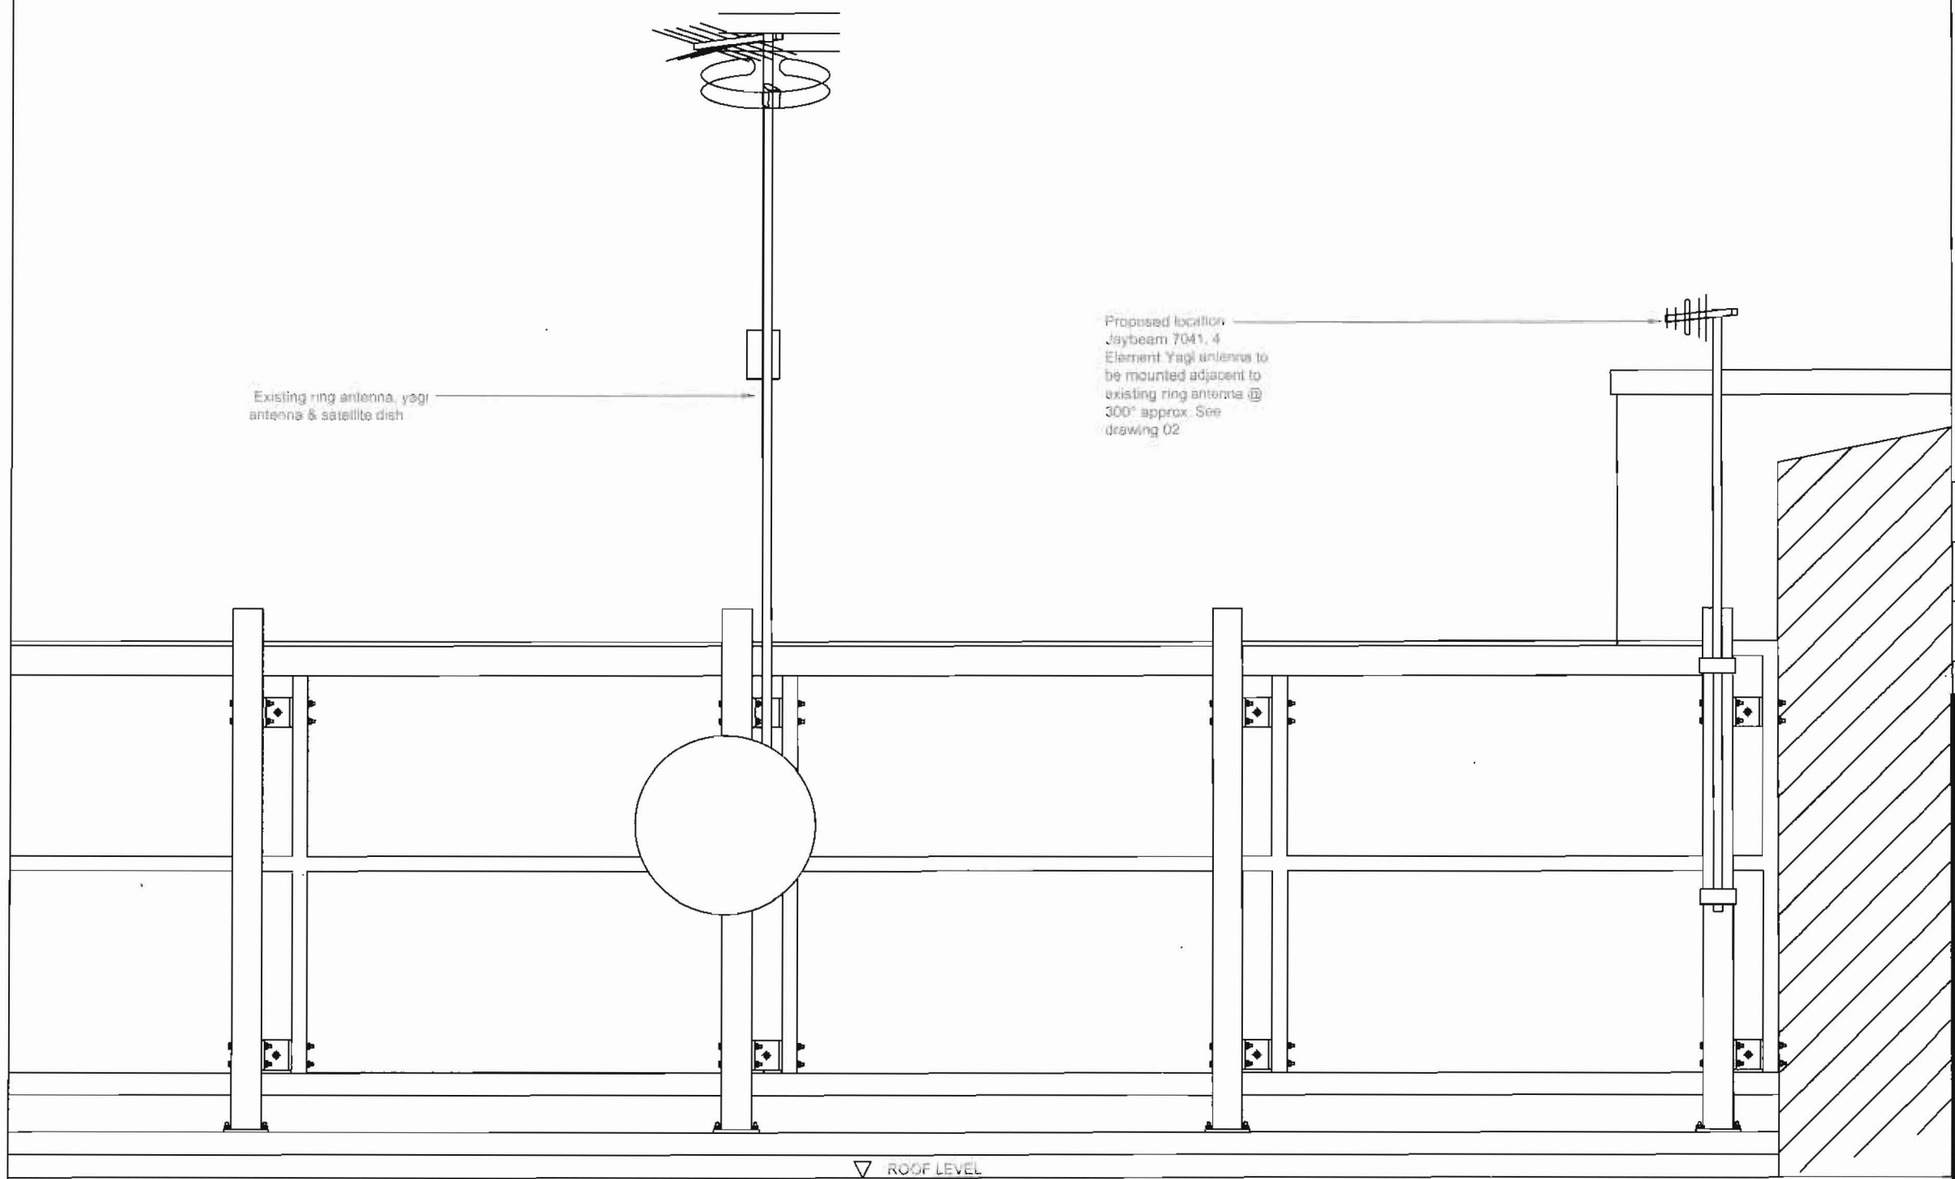

23 MAY 2008

Rev	Date	Amendments	Drawn By	Approved By
A	21.05.2008	Minor amendments	K.B.	K.H.

CAPITA SYMONDS
Consulting Civil, Structural & Geotechnical Engineers

Cheadle Hulme
Tele No: 0044 (0)161-486-3950
Facsimile No: 0044 (0)161-488-4645
E-mail: capitasymonds.cheadle2@capita.co.uk

www.capitasymonds.co.uk

AIRWAVE
Airwave Solutions Ltd
1st Floor, Wellington Street, Slough. SL1 1YP.

Job Title
RADISSON EDWARDIAN HOTEL - MAN527A
FREE TRADE HALL, PETER STREET
MANCHESTER, LANCASHIRE, M2 3NQ

Drawing Title
PLANNING DRAWING
ELEVATION 'A'
SHEET 14

Scale	Consultant reference	
1:20	014082-48969	
Drawn by: K.B.	Checked by: K.B.	Approved by: K.H.
Date drawn: 21.05.08	Date checked: 21.05.08	Date approved: 21.05.08

Drawing no.
MAN527A-GA-14A

The design of this site is in accordance with the following Design Documentation

Radio Base Station design Guide & Specification - Issue Date 03/02/2006
Technical Guidance Notes - TGN 0092 to TGN 0124 inclusive.