
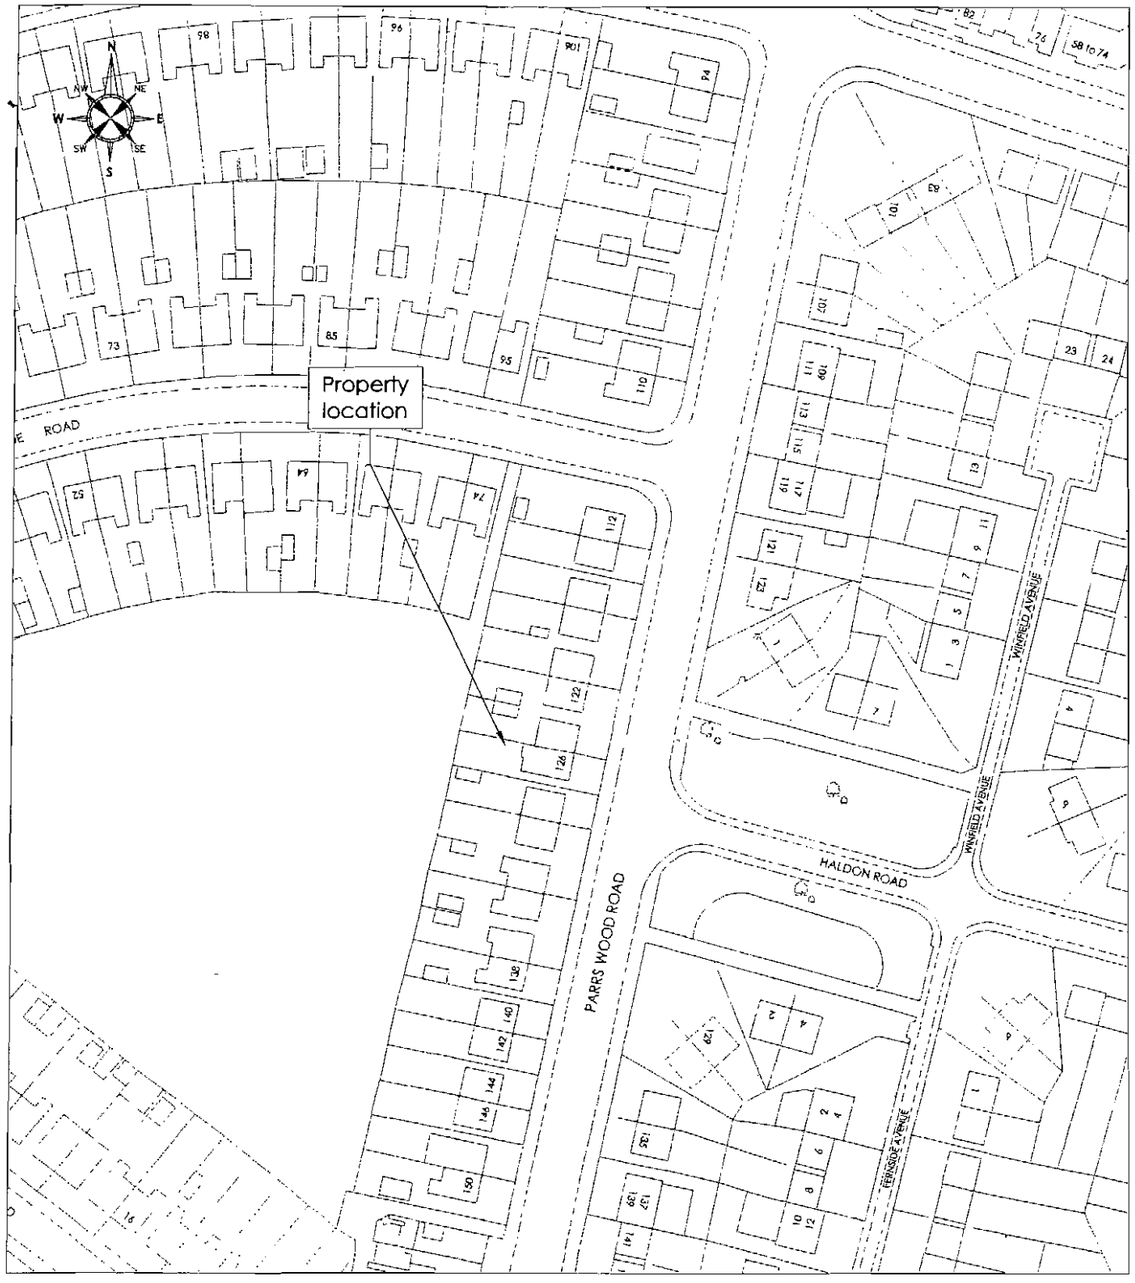


Location Plan
Scale 1:1250

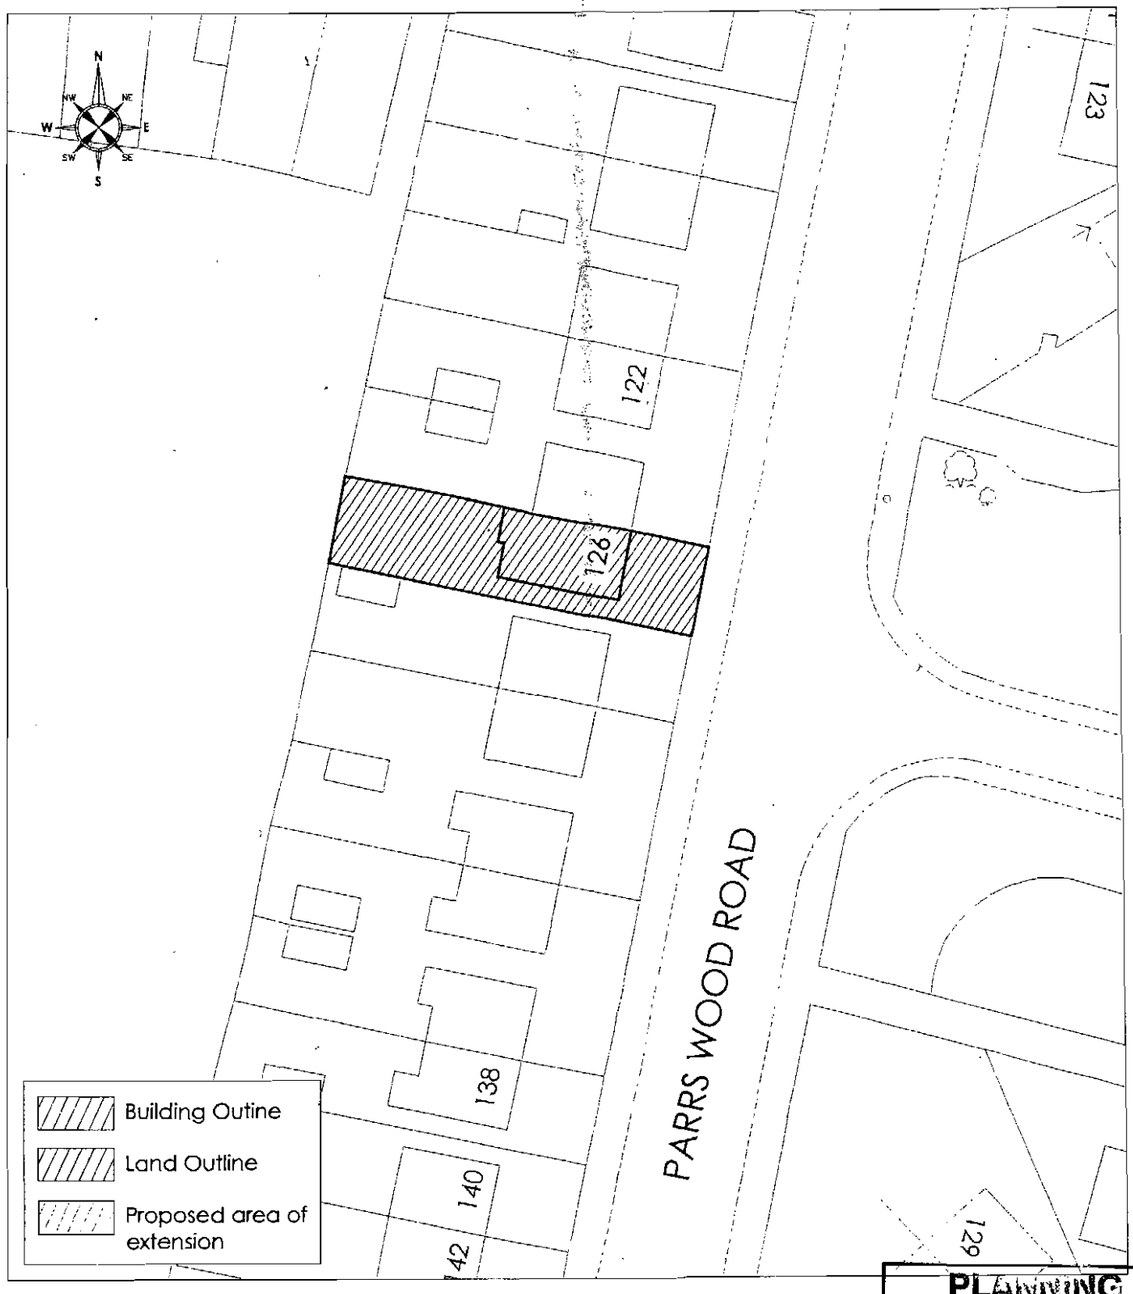

Site Location
Scale 1:500

PLANNING
ACK'D
REPLIED
RECD - 6 MAY 2008

	INT RECD	DATE
M		
M		
M		
CONSTRUCTION		

MCAD Design Limited
1 Anfield Road,
Sale, Cheshire
M33 2AY

Telephone: +44 (0) 161 282 5310
Mobile: +44 (0) 7903 720 144
E-mail: mark.dempsey33@ntlworld.com
Website: www.mcad-design.co.uk

Client:
Mr G Burnham
126 Parrs Wood Road
Manchester M20 4RQ

Project / Title:
Property Alterations
Proposed Second Storey Rear Extension
Above Existing Kitchen Extension

AutoCAD Location	D:\MCAD Design\Clients\126 Parrs Woor Rd\	
Drawn: MJD	Scale: As Shawn	Date: 10.03.08

No. SSRE\126PR\001

Rev. A