PLANNING

~ 1 AUG 2008

Proposed Elevation Close Up.

ONE UNIT

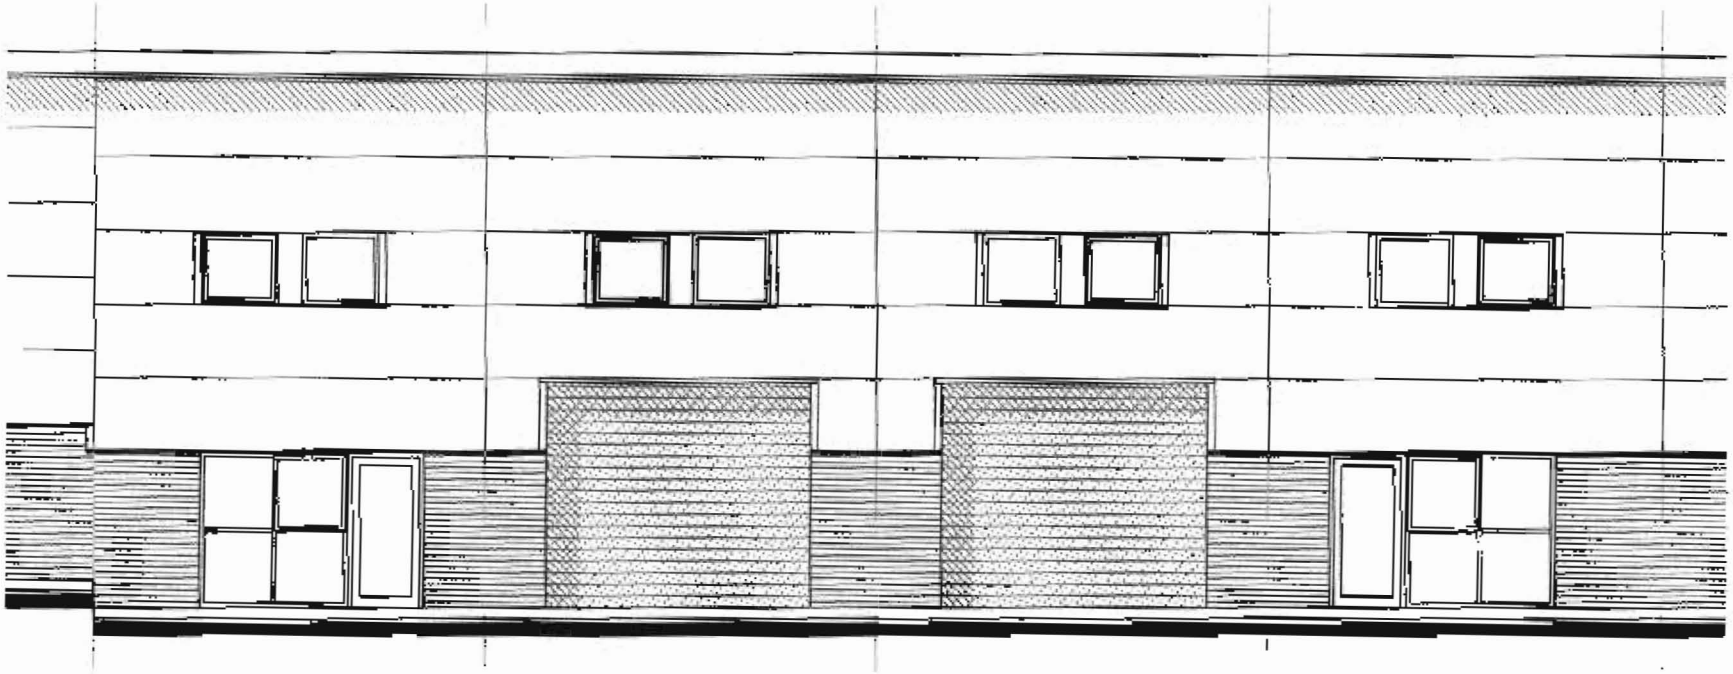

ELEVATION TO JAMES STREET

PROPOSAL PER UNIT

4 No. WINDOWS TO BE INSERTED INTO KINGSPAN CLADDING BY NG DEVELOPMENTS (SEE NG'S DIAGRAM) UNIT [redacted] ELEVATION scale 1:100 @ A4

WINDOWS TO BE ALUMINIUM, POWDER COATED TO COLOUR BS 18-B-25 MERLIN GREY

PDF created with pdfFactory trial version www.pdffactory.com