M19976B-LP KG Christys & Co Ltd, Helmet Street, Ancoats, Manchester, M1 2NT

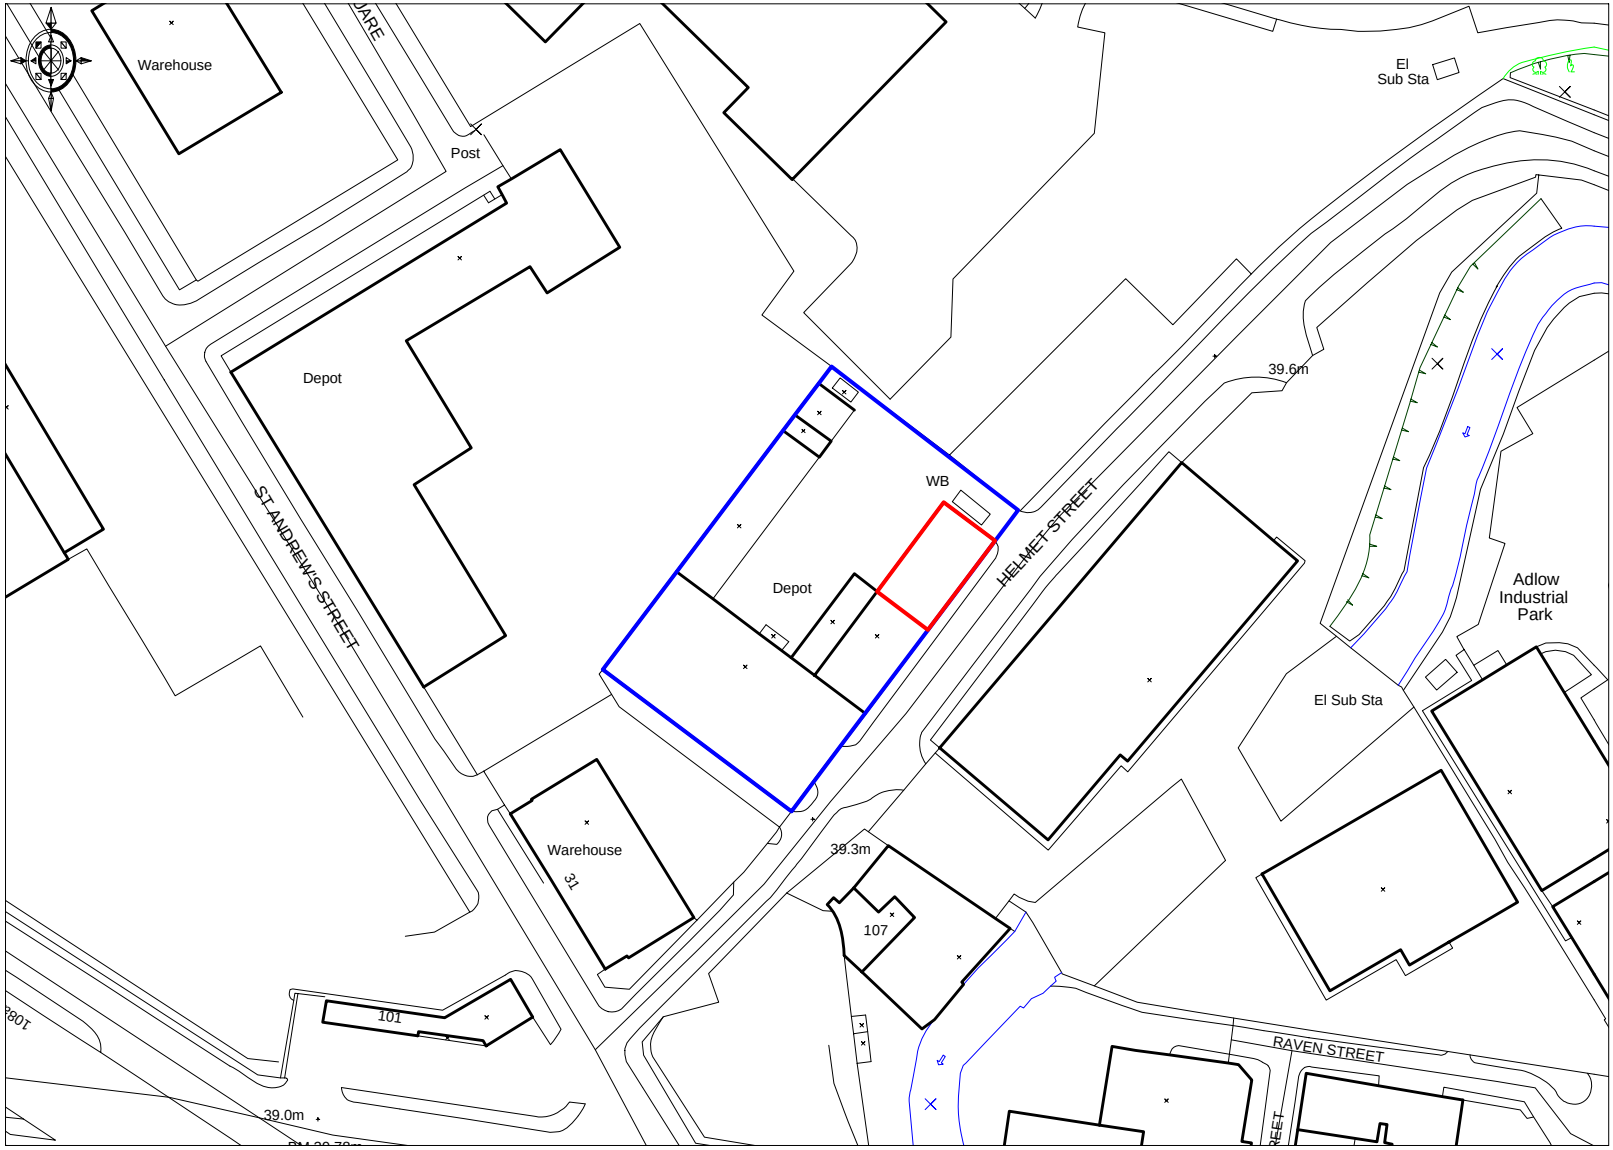

© Crown Copyright 2007. All rights reserved. Licence number 100020449. Plotted Scale - 1:1250

This plan is published for the convenience of identification only and although believed to be correct is not guaranteed and it does not form any part of any contract. ? Crown Copyright. All rights reserved. Licence Number 100017659