

2 7 NOV

Existing Plan View

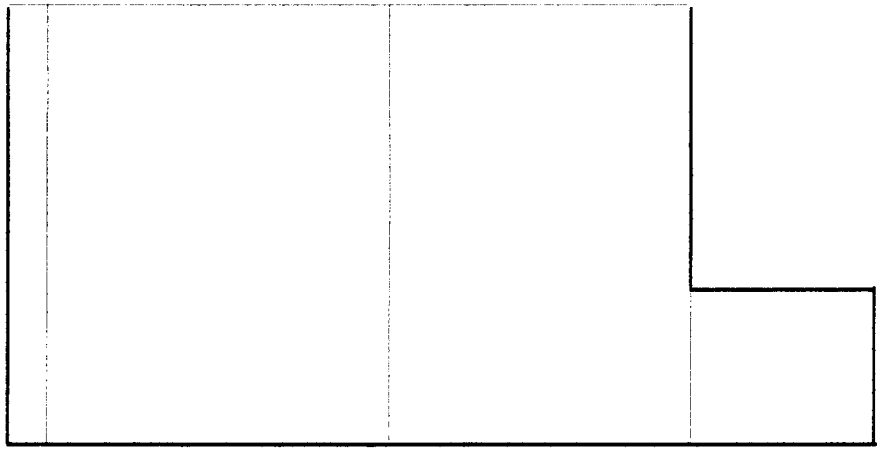

Proposed Plan View

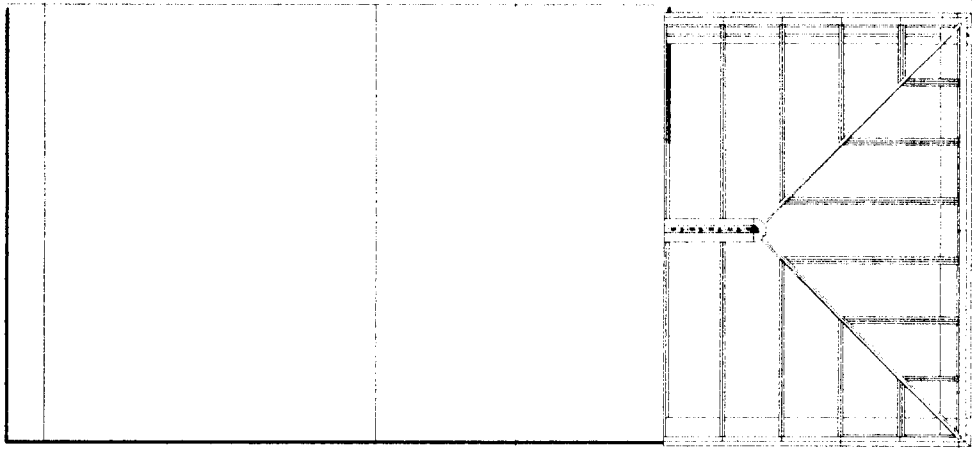

Planning Ref: Summerton

Address: 7 Haddon Road
Chorlton Cum Hardy, Manchester, M21 7QU

Contact: Lee Byford
07971419349
Creative Outlook
34 Eastwood Avenue, Droylsden

Date 05/09/09

Scale 1:100 Drawing No. 3 Rev. b