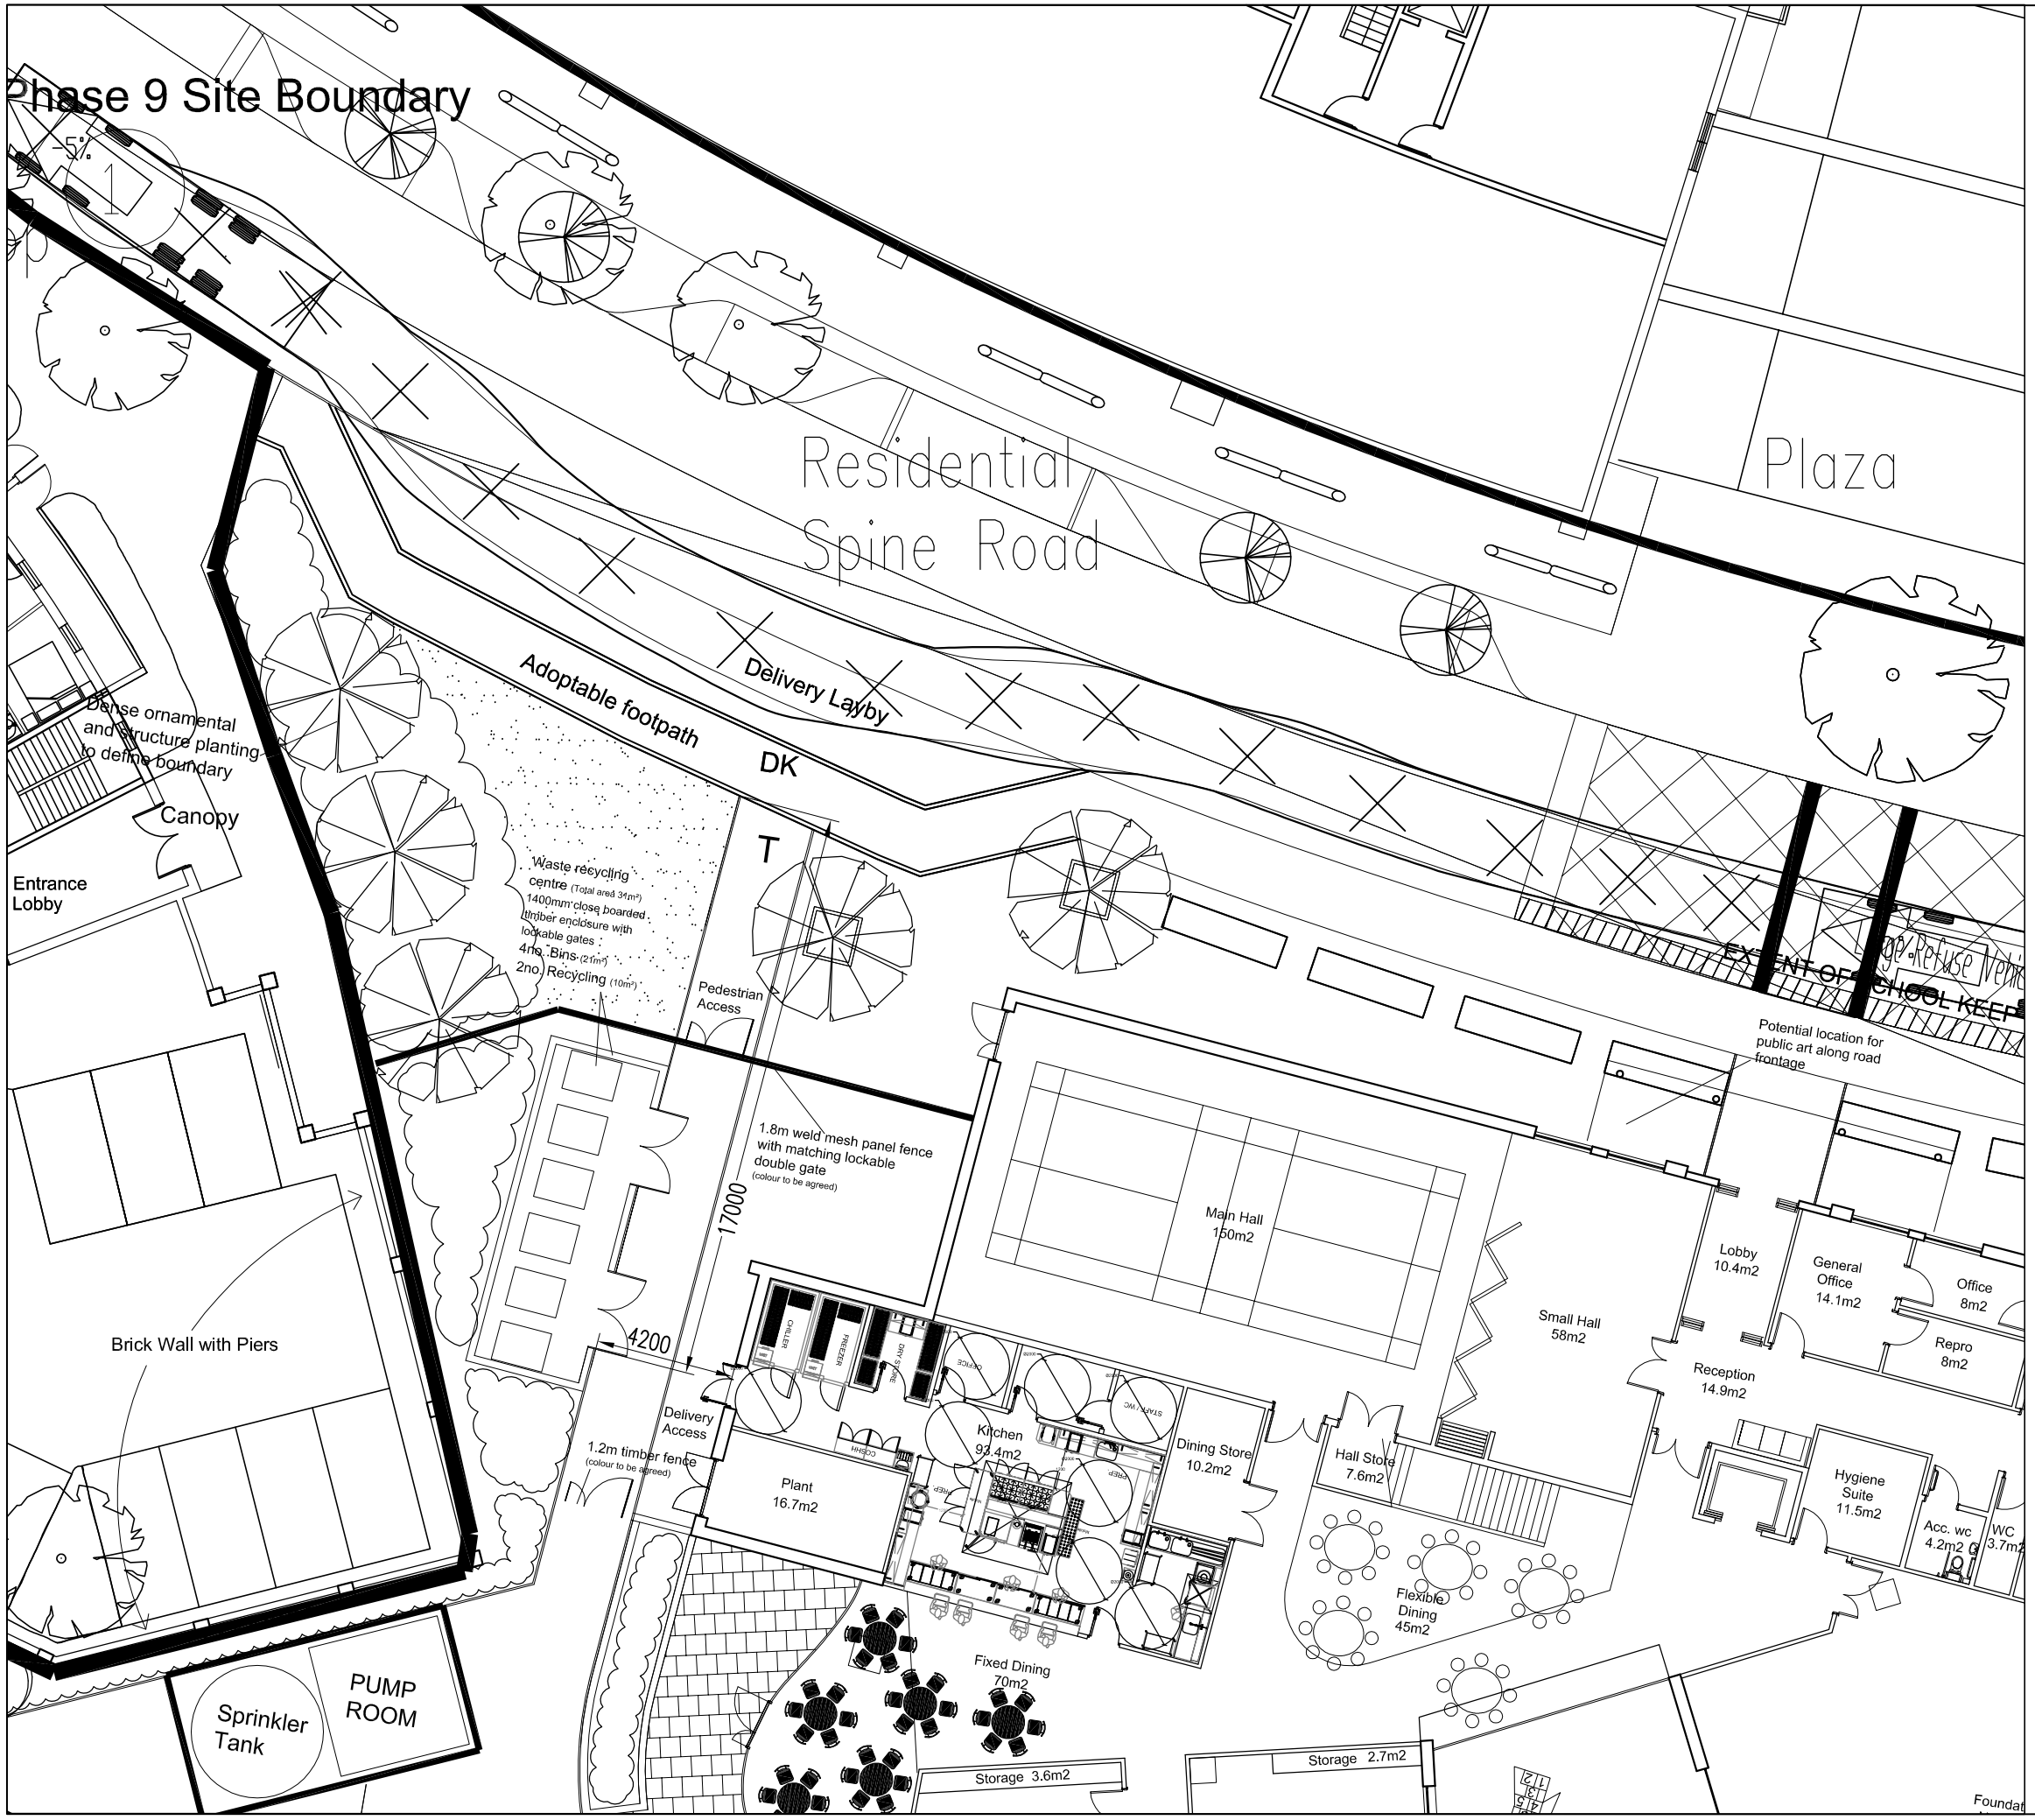

PLANNING

notes

COPYRIGHT RESERVED

All work to be carried out in accordance with Building Regulations and the requirements of the Local Authority where relevant.

The Contractor shall check all dimensions on site before commencement of works.
No dimensions to be scaled off this drawing.

Rev:	Date:	Amendments:	Drawn by:	Chkd:

Residual Risk:

robinson landscape

1–2 Merchant's Quay, Ashley Lane, Shipley
BD17 7DB West Yorkshire United Kingdom

Telephone : +44 (0) 1274 534 140
Facsimilie : +44 (0) 1274 534 000
email : landscape@robinsongroup.co.uk
web : www.robinsonlandscape.co.uk

Project Title :
PROPOSED PRIMARY SCHOOL

MAINE ROAD

MANCHESTER

Drawing Title :
WASTE MANAGEMENT STRATEGY

Job Reference :	Drawing Number :	Revision :
07-200-RL	10	

Drawn by :	Date :	Scale :
MN	30.05.08	1:200 @ A3

Checked by :
MN

Certificate Number FS 40109