
A3

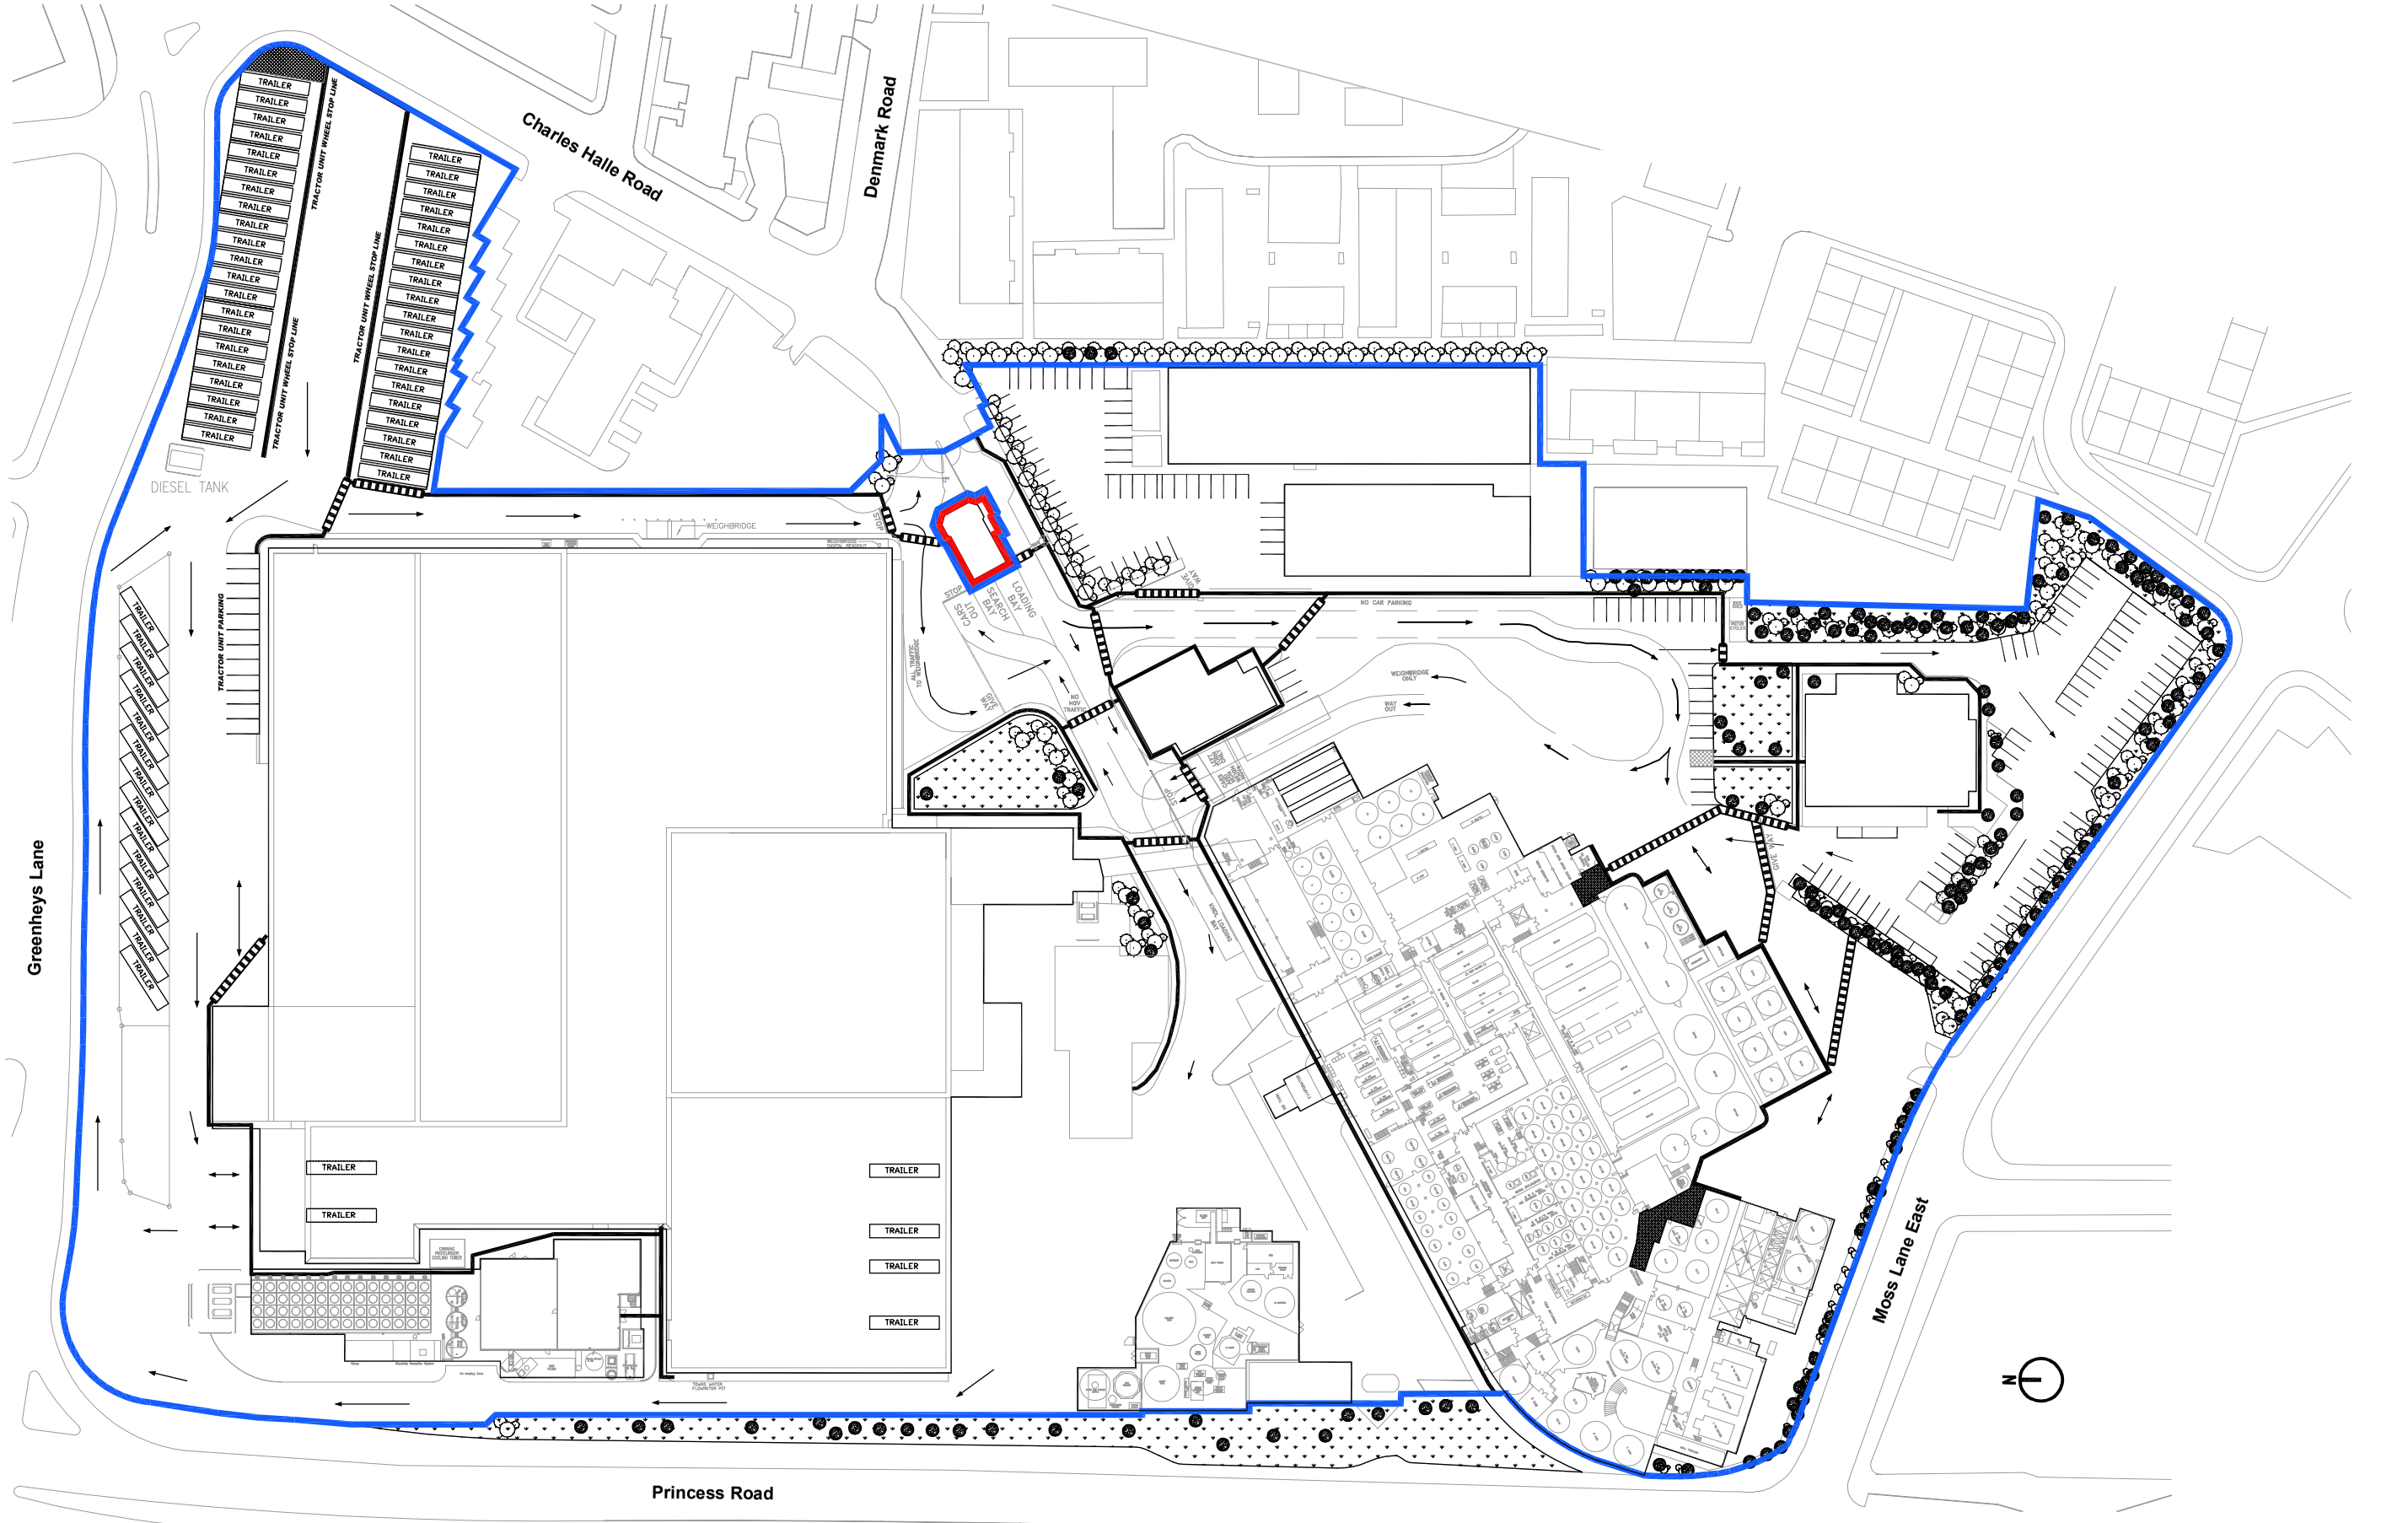

KEY

Red line indicates boundary of the application site.

Blue line indicates land within the ownership boundary outside of the red line boundary.

MWE
Mauchlen Weightman & Elphick
Architects

Chartered Architects
Town Planning Consultants
Planning Supervisors
Project Managers

Heriot House
12 Summerhill Terrace
Newcastle Upon Tyne
NE4 6EB

Telephone. (0191) 260 2299
Fax. (0191) 260 3340
Email.
enquiries@mwearchitects.co.uk

Client: **HEINEKEN UK Ltd**	Job No. **12024**	Dwg No. **OS**
Job Title: **Alterations to existing gatehouse. Royal Brewery, Manchester.**	Scale **1:1250**	Rev. -
	Date **03.09.12**	
Description: **OS Plan with the site edged in red.**	Drawn by **AET**	
	Checked by	Date