

Plans prepared for Local authority approval

All Dimensions to be checked on site

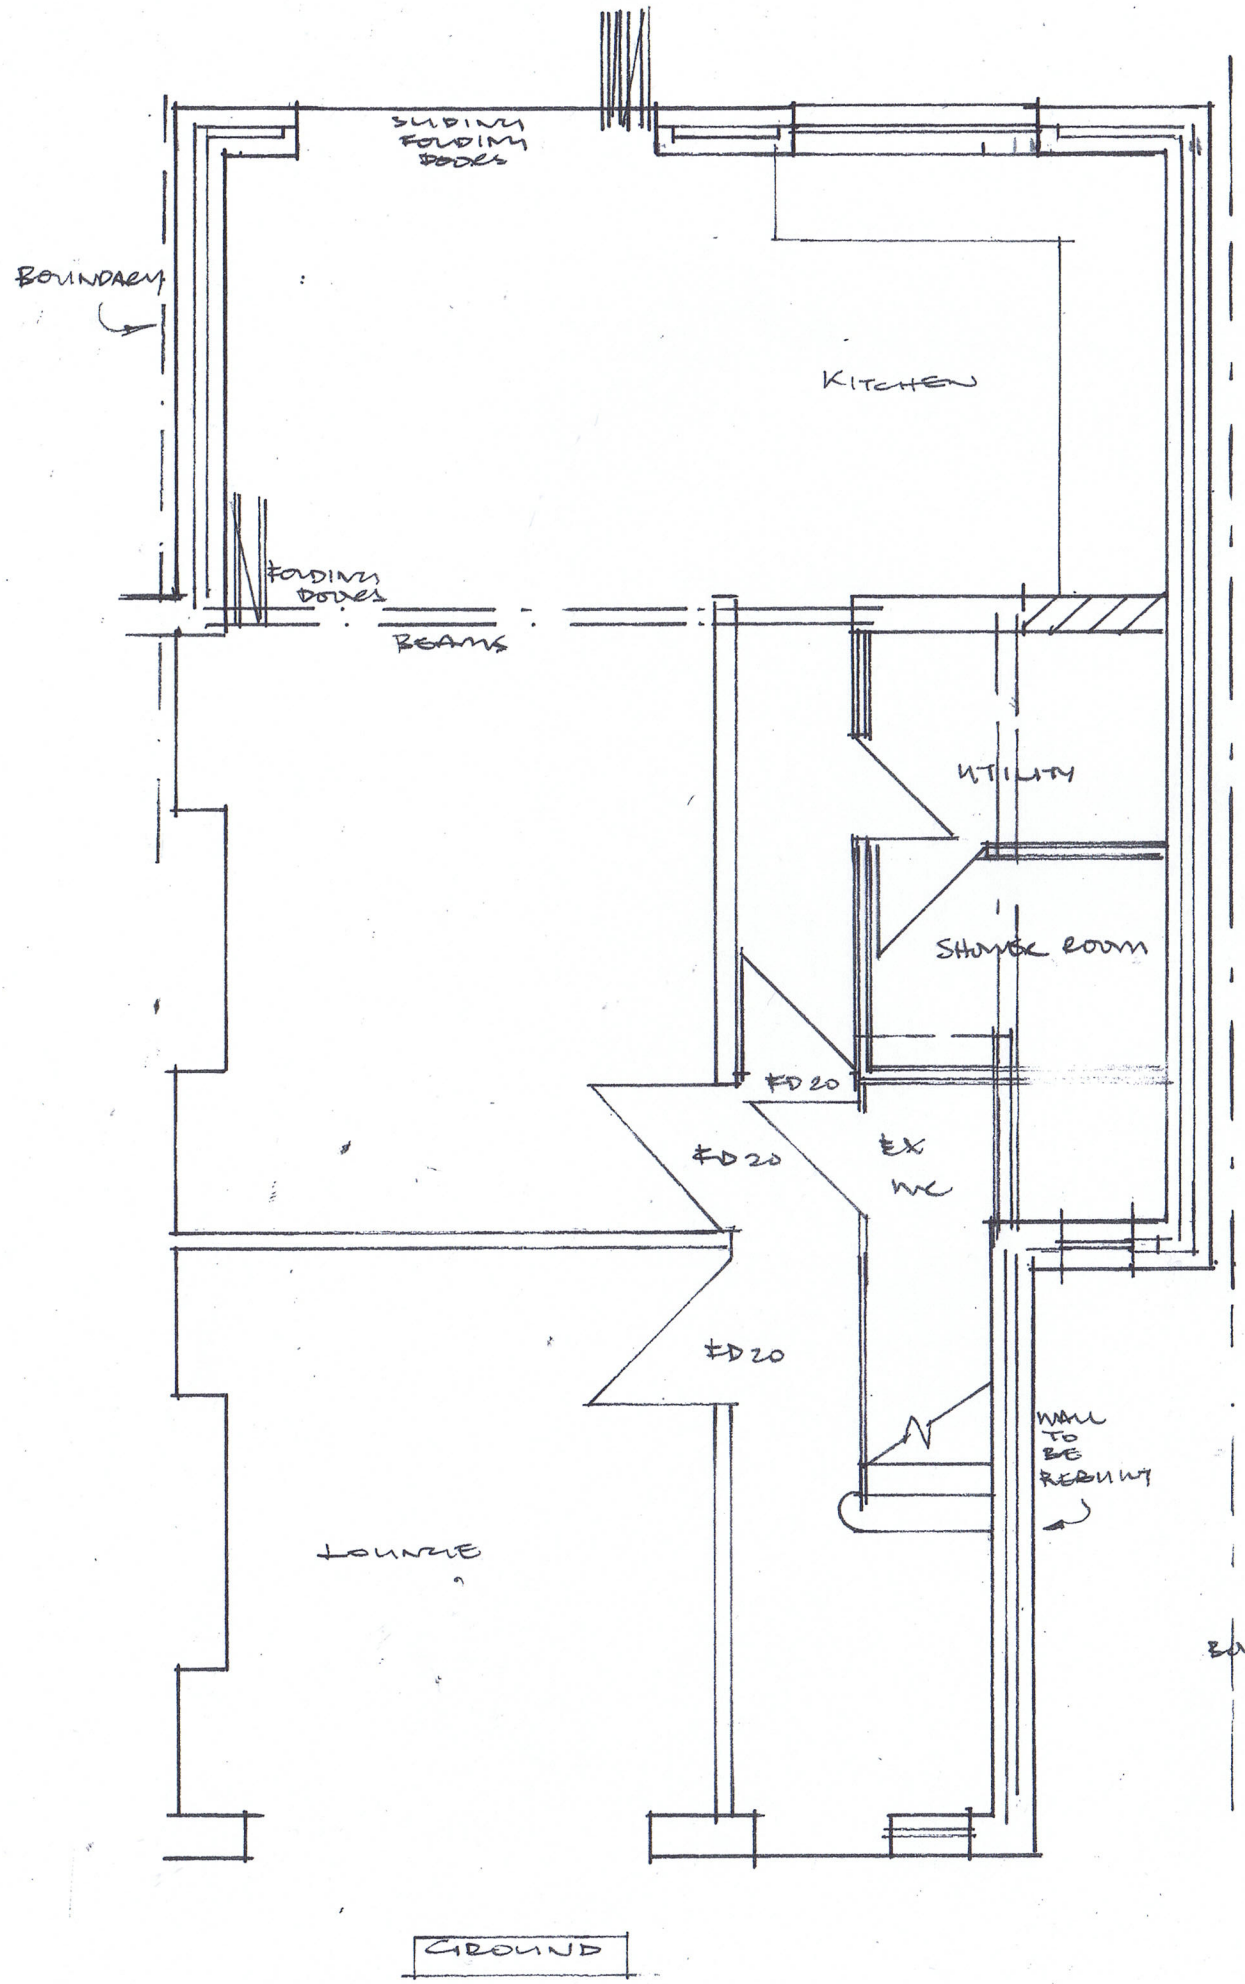

GROUND

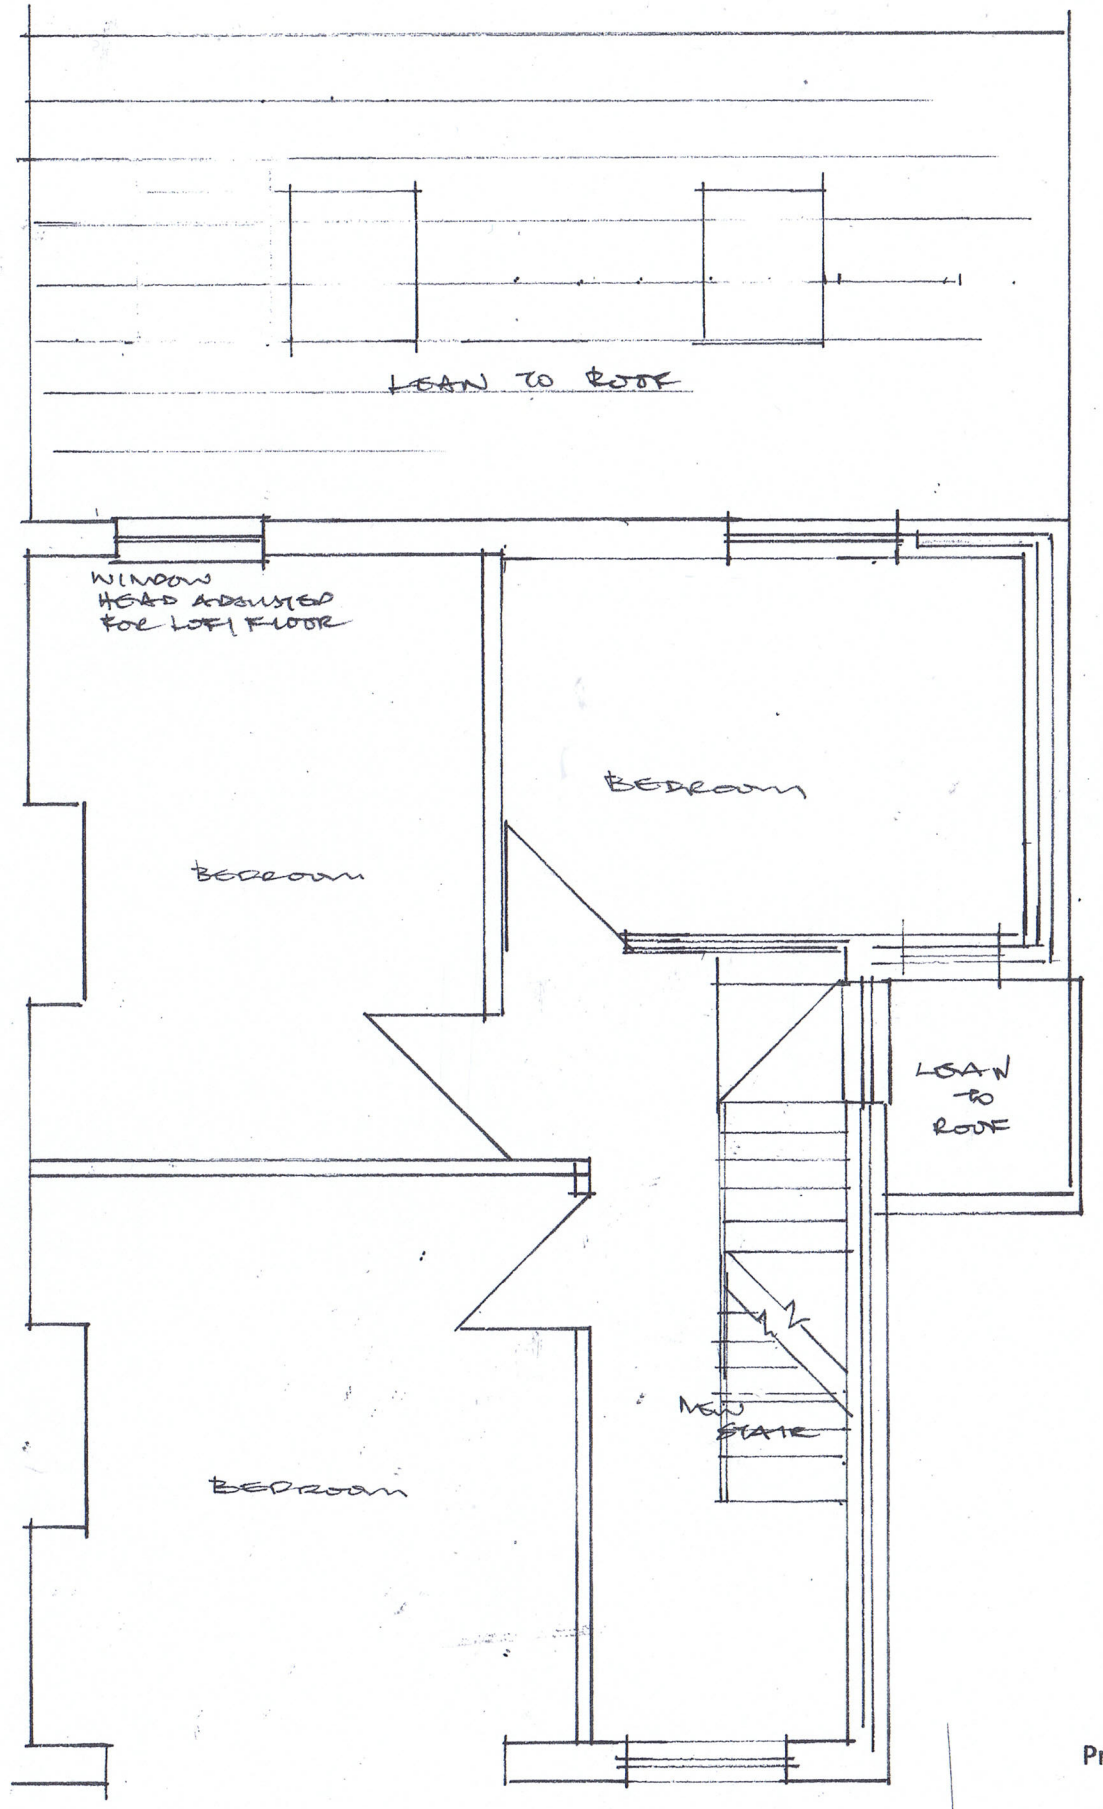

FIRST

Proposed Extension at 14 Roseleigh Avenue

Manchester M19 2 NP

Proposed Plans

Scale 1:50 @A3

Drwg No PA/082013/02