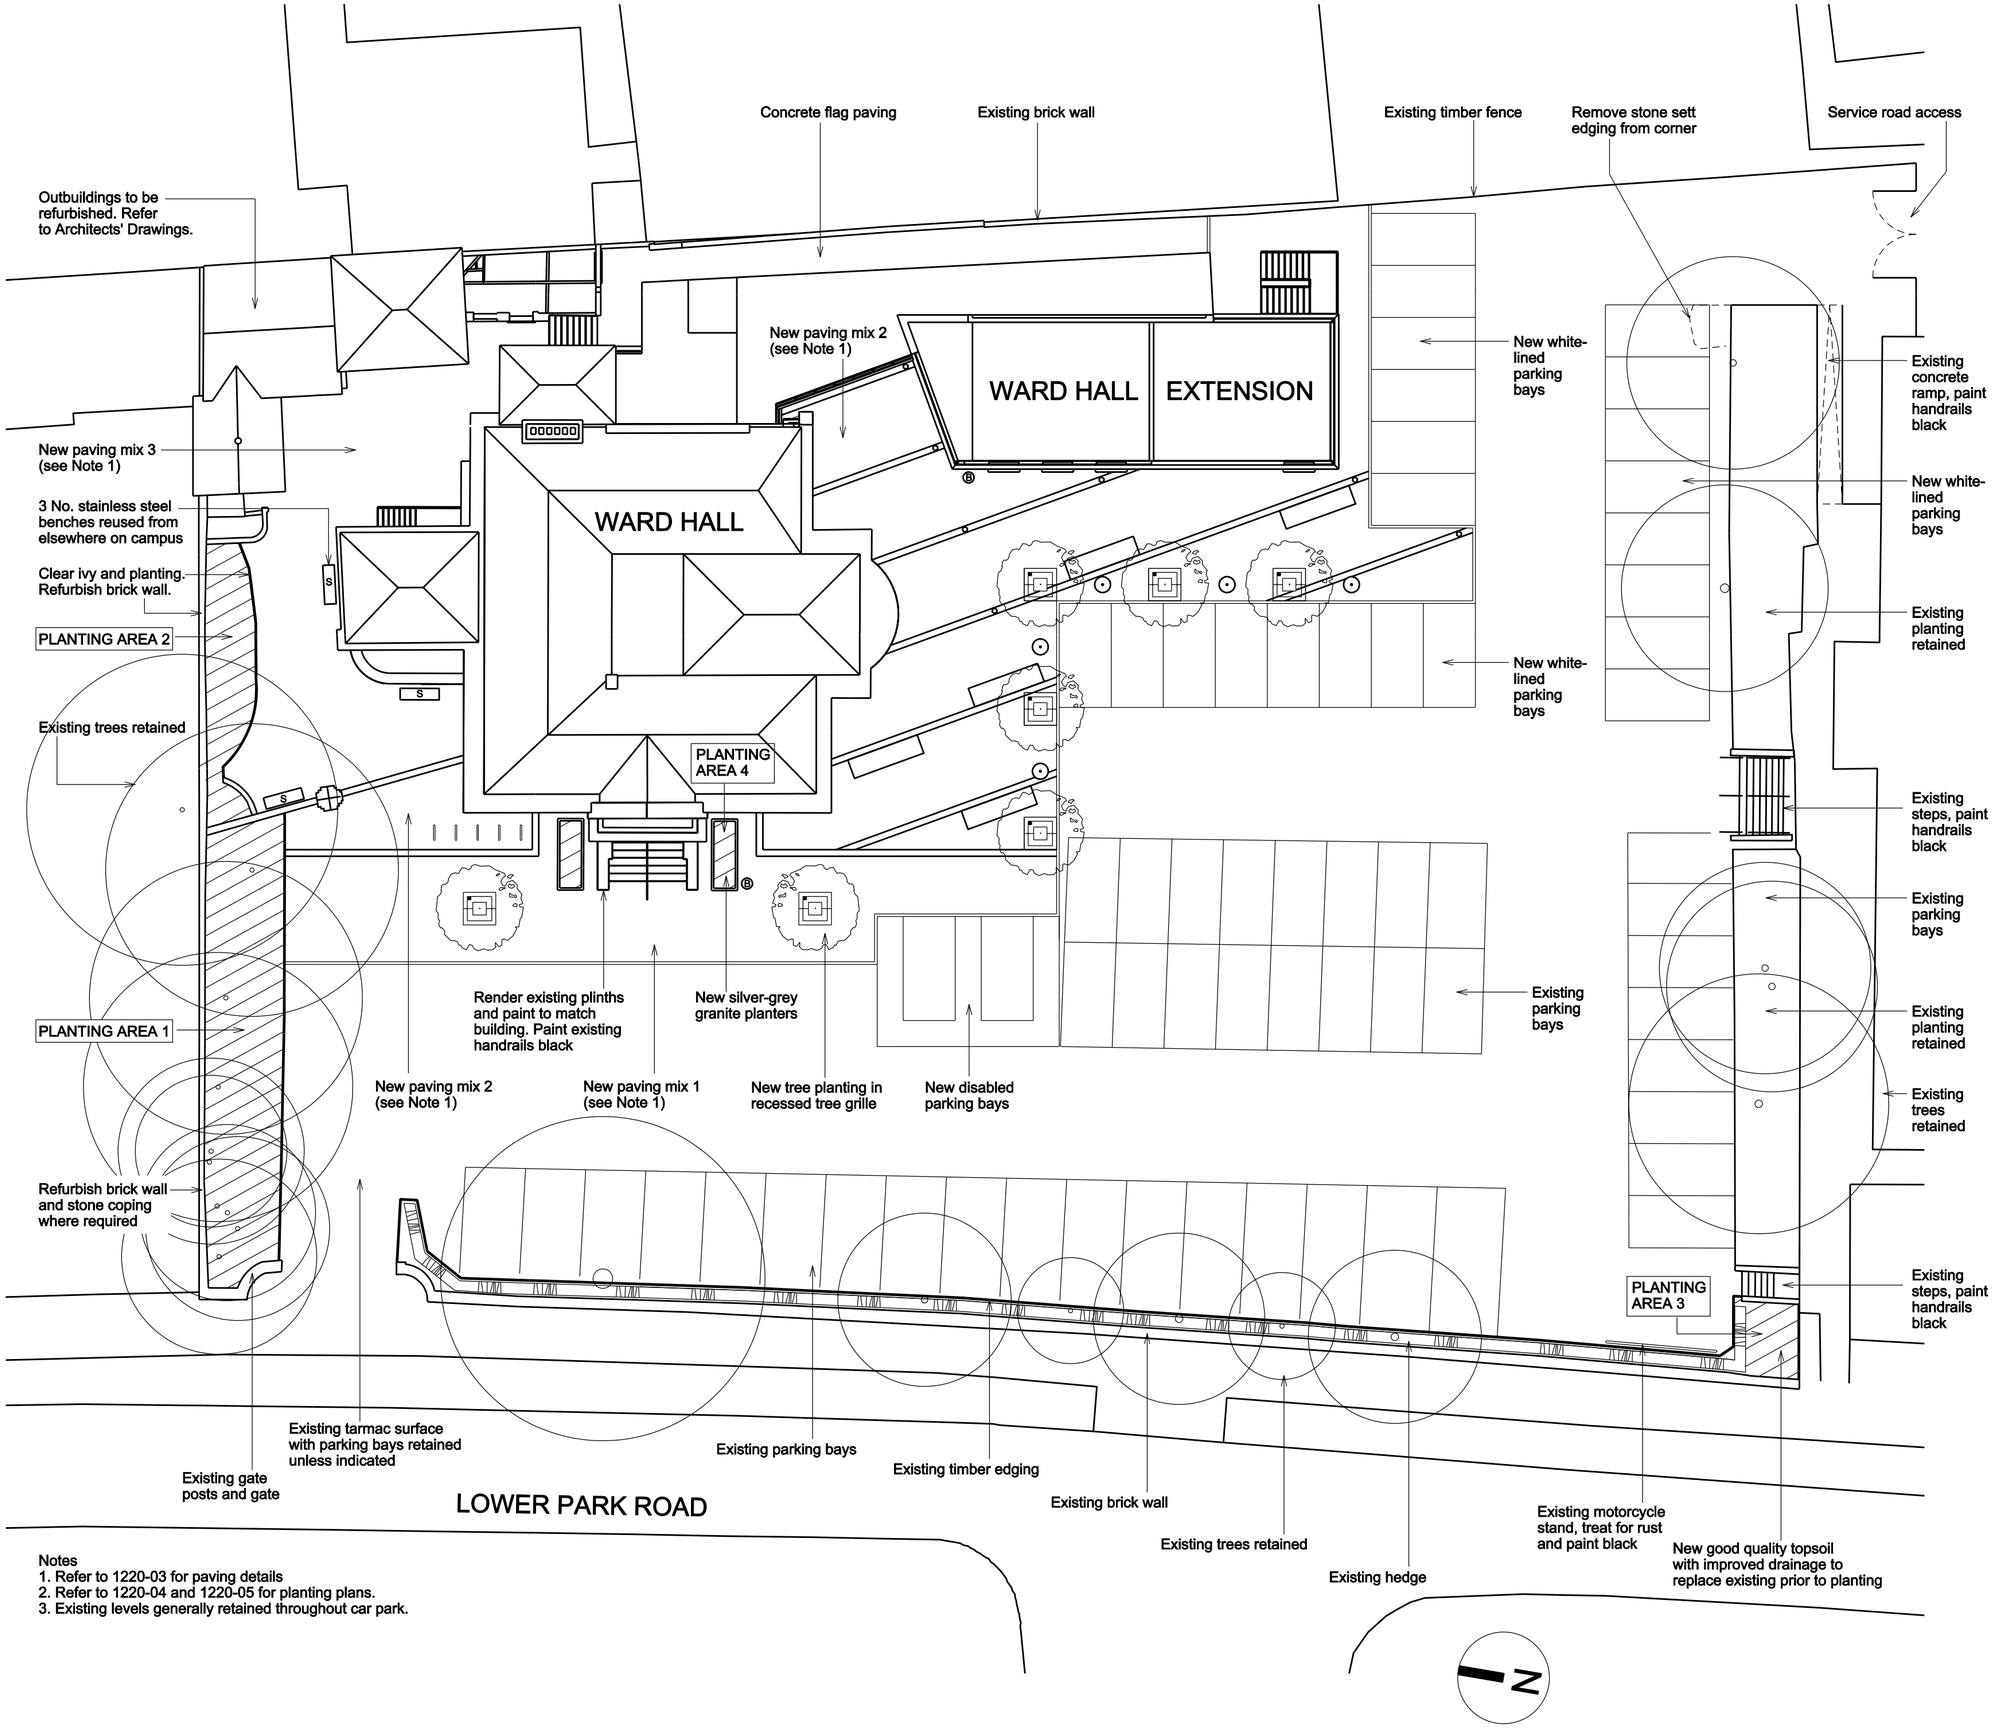

Notes
1. Refer to 1220-03 for paving details
2. Refer to 1220-04 and 1220-05 for planting plans.
3. Existing levels generally retained throughout car park.

Notes:

DO NOT SCALE. Use figured dimensions only.

The Contractor is requested to check all dimensions before the work is put to hand.

This drawing must only be used for the purpose for which it is supplied and its contents must not be reproduced for any purpose without written permission.

This drawing and all associated designs remain the copyright of Carolyn Willitts Design Ltd.

All discrepancies to be reported to the landscape architect before manufacture or construction.

Carolyn Willitts Ltd is a limited company registered in England/Wales, No. 8054283

Key

- Existing tree retained
- Proposed tree in recessed tree grille with integrated uplighter
- New planting areas
- Stainless steel litter bin/ stainless steel cycle stand
- Silver-grey granite bench/ stainless steel bench reused from elsewhere on campus
- Paving bands. Refer to 1220-03 for more detail
- Lighting column/inground cross path lighting

0 1 2 3 4 5m 10m 15m 20m

Revision	Description	Date

Carolyn Willitts Design

Carolyn Willitts Design Ltd
7 Malton Avenue
Manchester
M21 8AT

Tel: 07971 415162
info@carolynwillitts.co.uk

Project
Ward Hall, Xaverian College

Title
Proposed Landscape Plan

Date
March 2013

Issued for
Planning

Drawing No.
1220-02

Scale
1:200 @ A2