
Red Line Plan - Plan 1A of
Suites 2-4, Second floor, The Royal Buildings, Mosley Street, Manchester

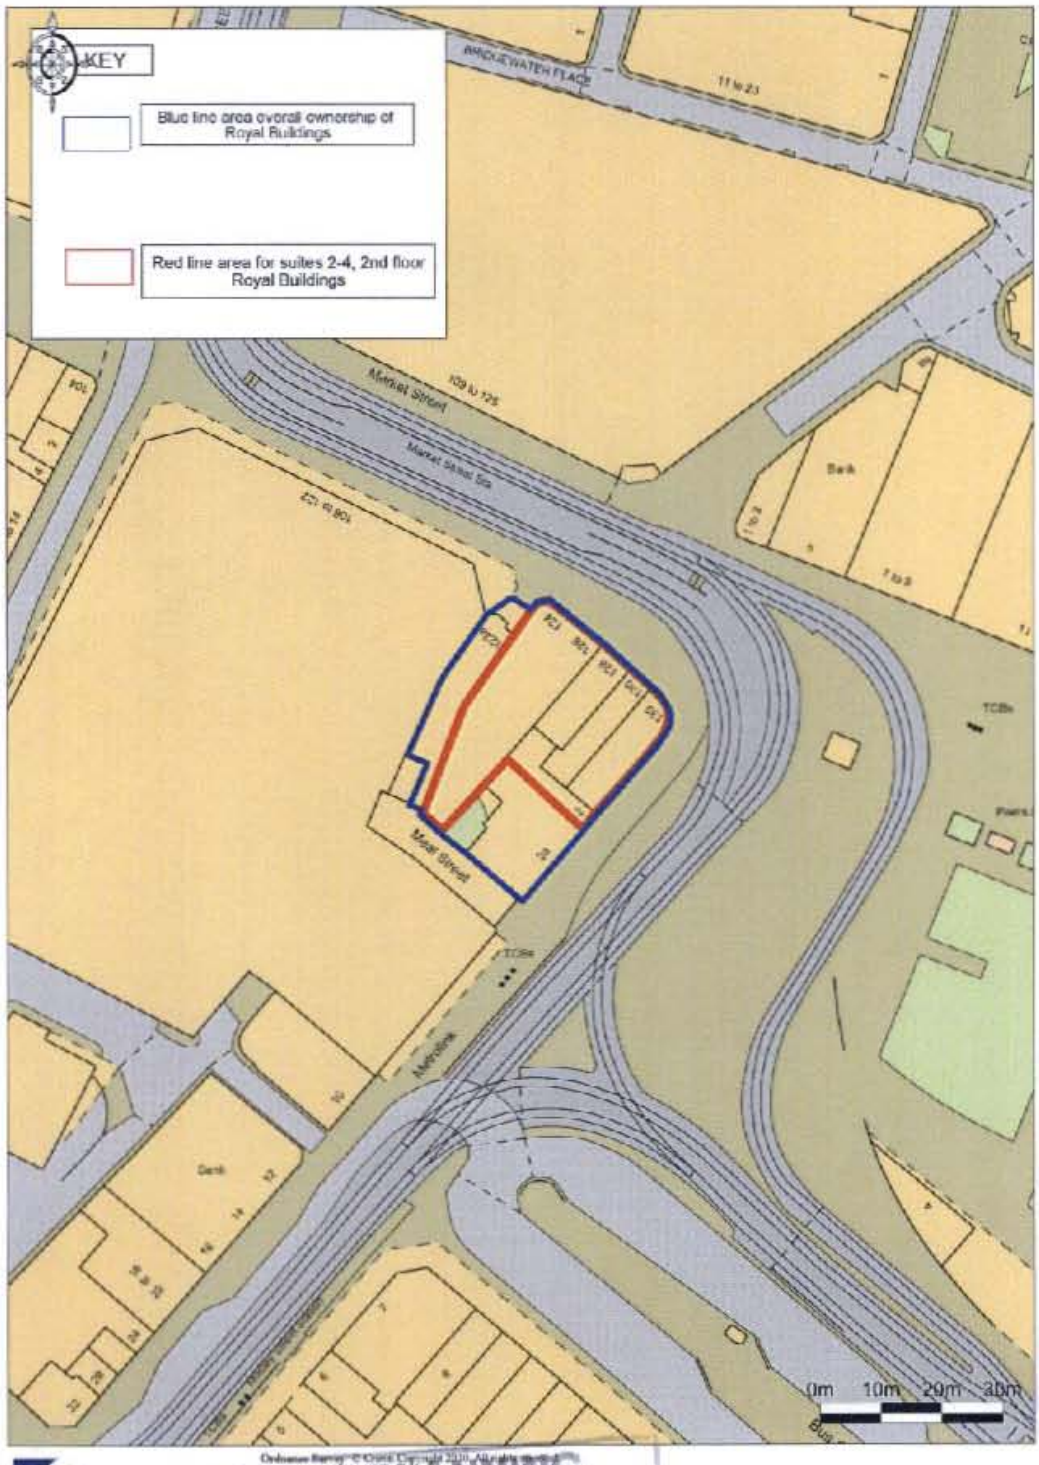

Promap®

PLANNING
This plan is published for the convenience of identification only and although believed to be correct is not guaranteed and it does not form any part of any contract. © Crown Copyright. All rights reserved. Licence Number 100017659
11 FEB 2010

King Sturge