
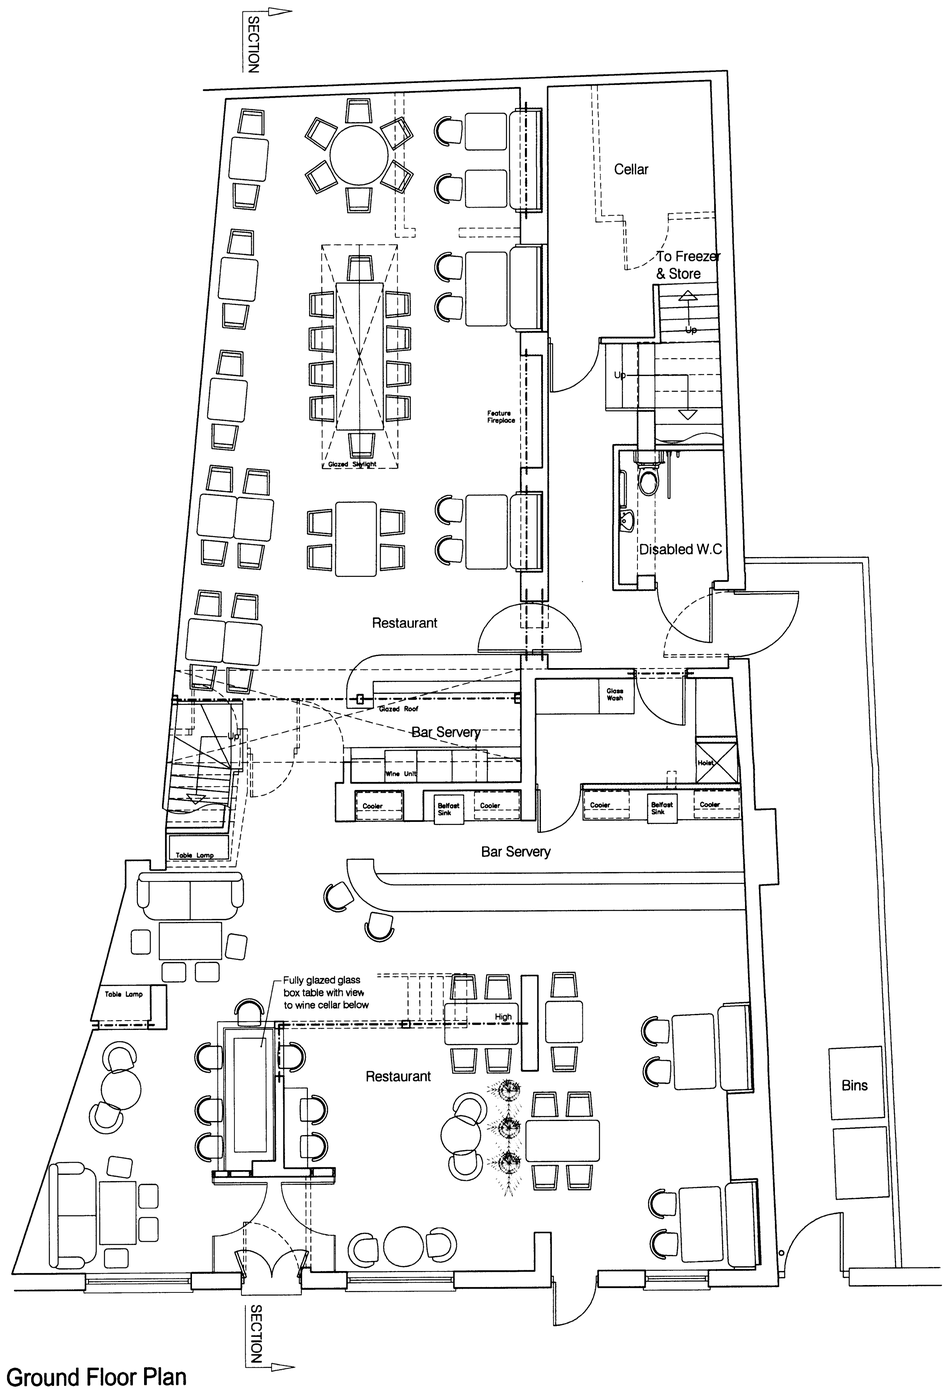


Ground Floor Plan
Gross Area 209.8m²

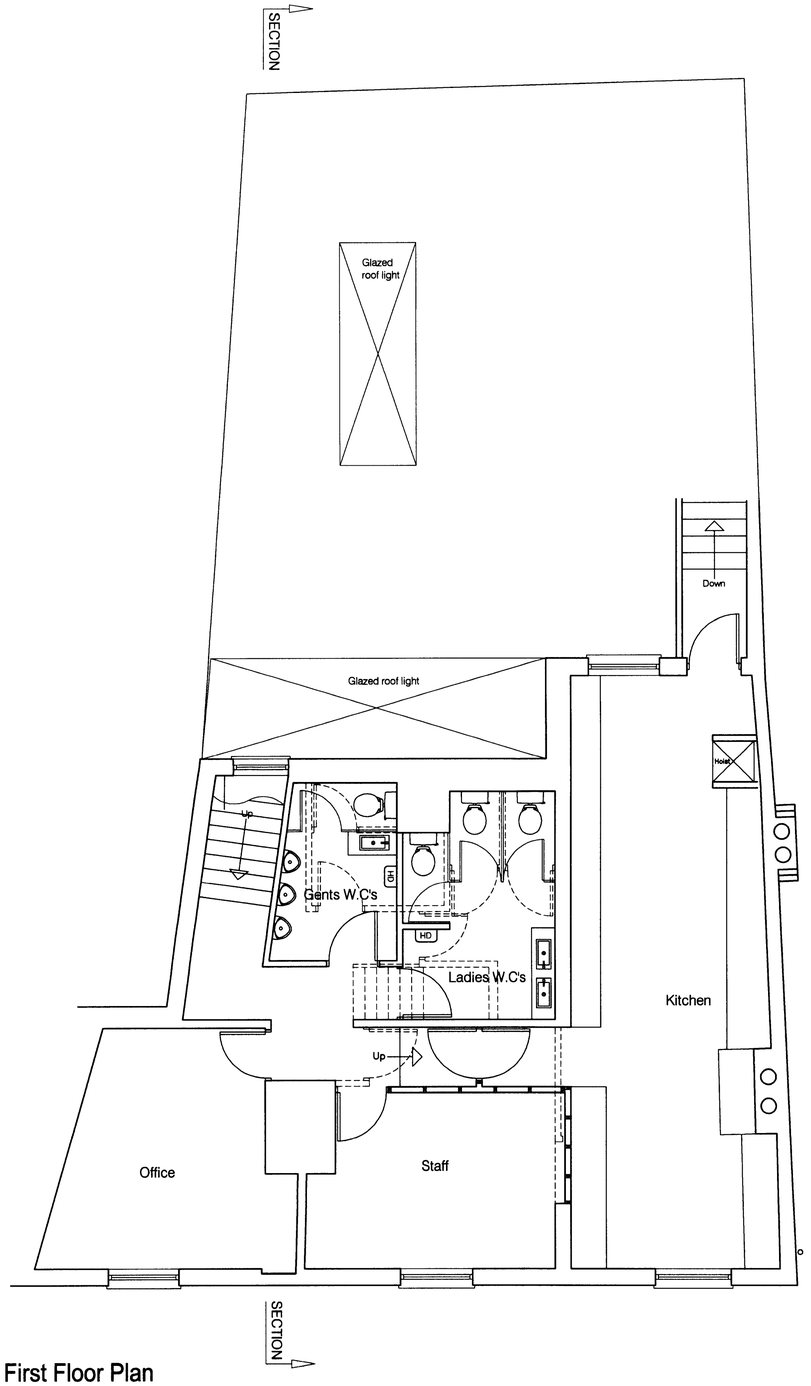

First Floor Plan
Gross Area 123.1m²

Revised
Rev A Planning requirements added . 05-06-08

Proposed Floor Plans

Client Felicini

Project 846 Wilmslow Road
Didsbury, Manchester
M20 2RN

self architects
Unit 11 South West Centre
Troutbeck Road. Sheffield S7 2QA
tel. 0114 250 8900
fax. 0114 255 8900

Drawn by PJ
Date Sept '07
Scale 1:50@A1
Checked by
No. 3602-02 A
Rev.

© This drawing is the property of Self Architects - Copyright reserved