
This drawing, the works & concepts depicted are copyright & may not be reproduced or made use of, either directly or indirectly without the express written consent of the Architect. Do not scale from this drawing. All heights, levels, sizes & dimensions to be checked on site before any work is put in hand.

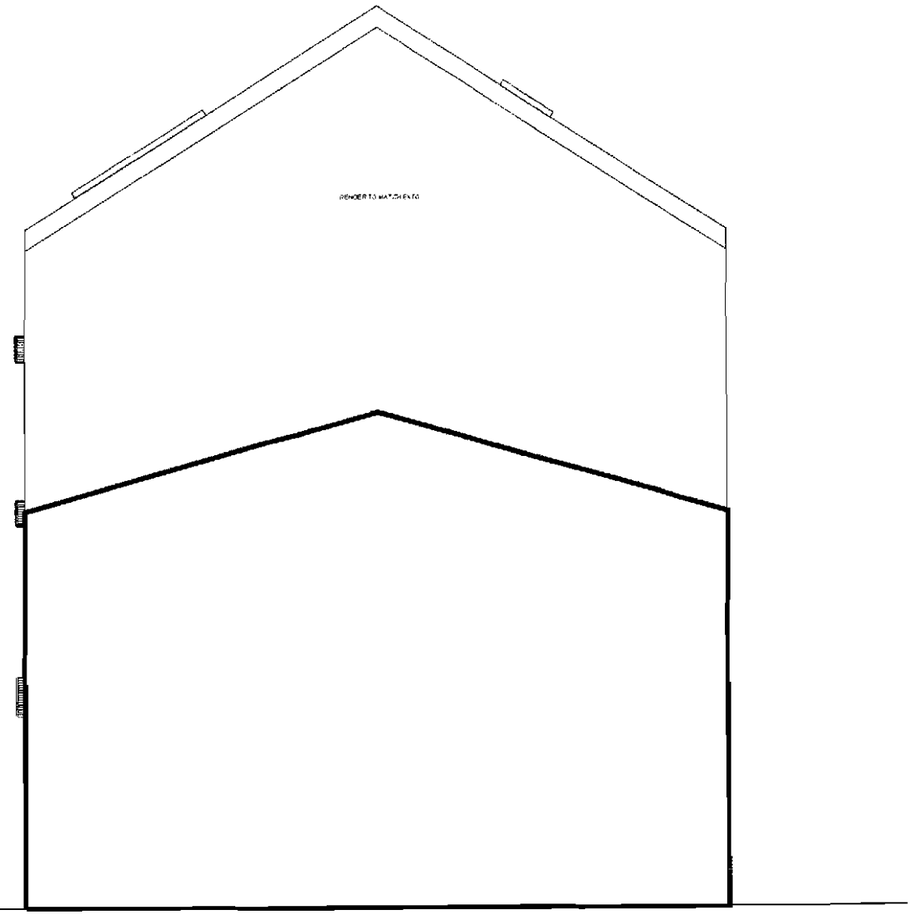

PROPOSED FRONT ELEVATION



PROPOSED SIDE ELEVATION LOOKING NE

ACK'D
25 APR 2008

Remote
Architecture:Design:Management
T : 0161 225 2628
E : info@RemoteArchitecture.co.uk
A : Harwood House, 5 Harwood Road, Manchester, M19 1TN

Project Proposed Apartments at 110 Tib Street


Drawing Title Proposed Elevations 1 of 2

Scale 1:100 Date Apr 08 Drawn By KJC Checked By CMT Status PRELIMINARY


Drawing Number L(91)003 Rev. -

A3L-040421


This drawing, the works & concepts depicted are copyright & may not be reproduced or made use of, either directly or indirectly without the express written consent of the Architect. Do not scale from this drawing. All heights, levels, sizes & dimensions to be checked on site before any work is put in hand.

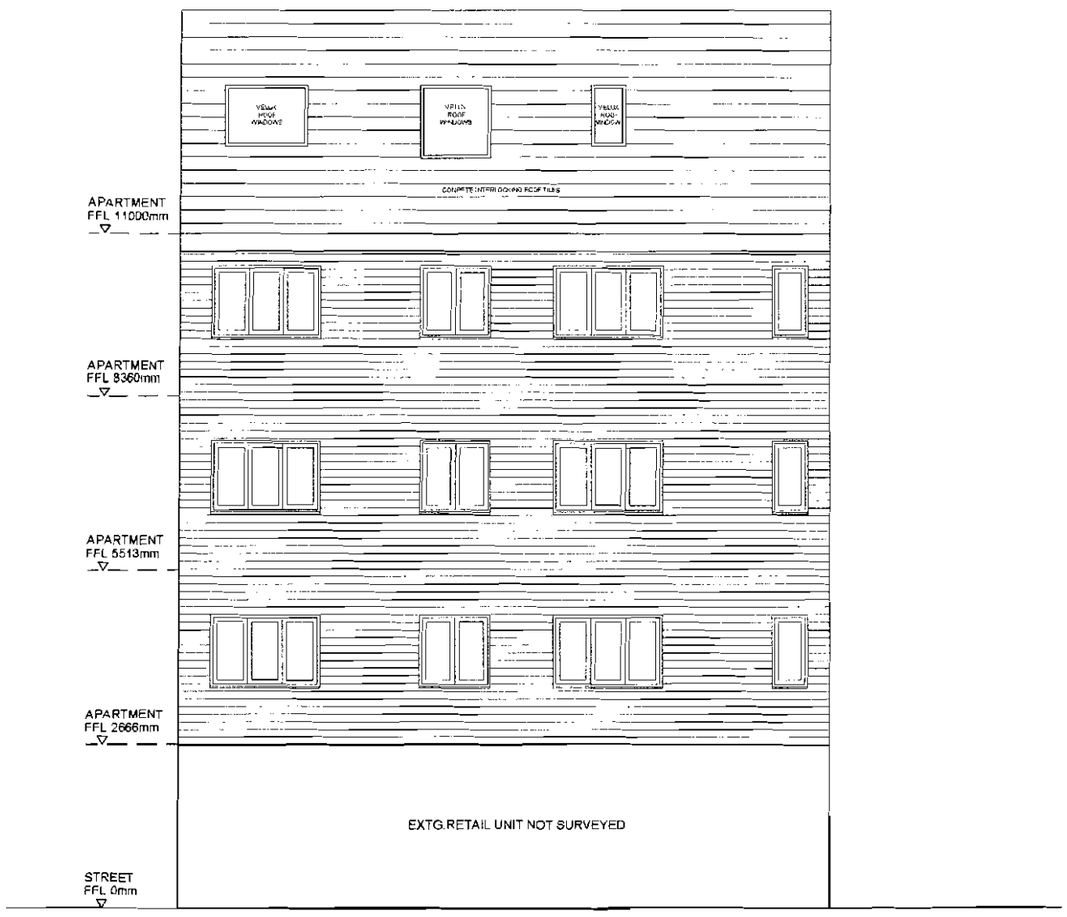

PROPOSED REAR ELEVATION

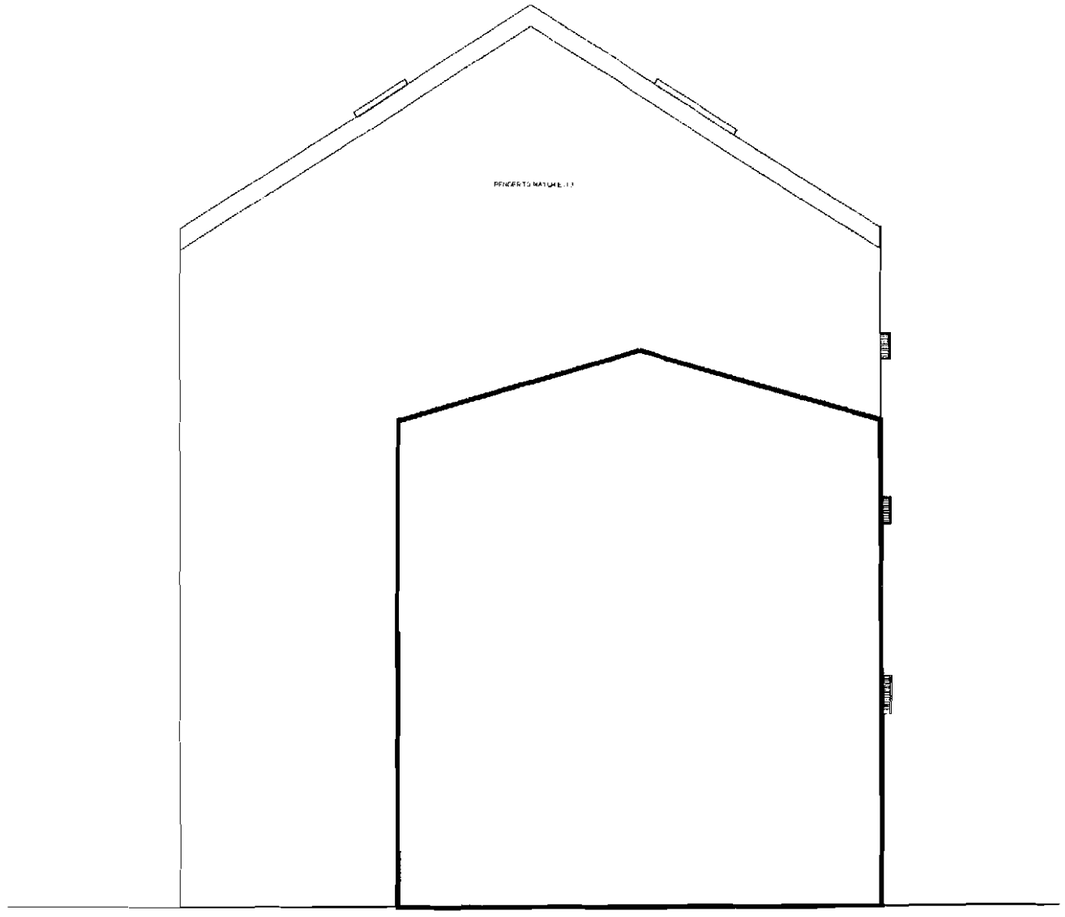

PROPOSED SIDE ELEVATION LOOKING SW

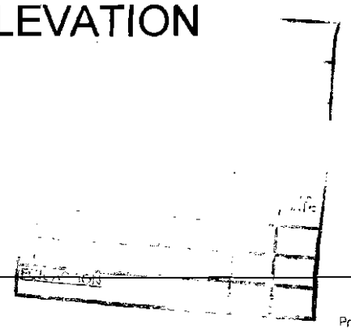

Remote
Architecture:Design:Management

T : 0161 225 2628
E : info@RemoteArchitecture.co.uk
A : Harwood House, 5 Harwood Road, Manchester, M19 1TN

Project Proposed Apartments at 110 Tib Street

Drawing Title Proposed Elevations 2 of 2

Scale 1:100 Date Apr 08 Drawn By KJC Checked By CMT Status PRELIMINARY

Drawing Number L(91)004 Rev. -

A3L-040427