

Copyright of this drawing is vested in the Architect and it must not be copied or reproduced without consent. Figured dimensions only are to be taken from this drawing. All contractors must visit the site and be responsible for taking and checking all dimensions relative to their work. Please advise of any variation between drawings and site conditions.
DO NOT SCALE OFF THIS DRAWING.....IF IN DOUBT ASK


Rev.	Drawn	Comments	Date

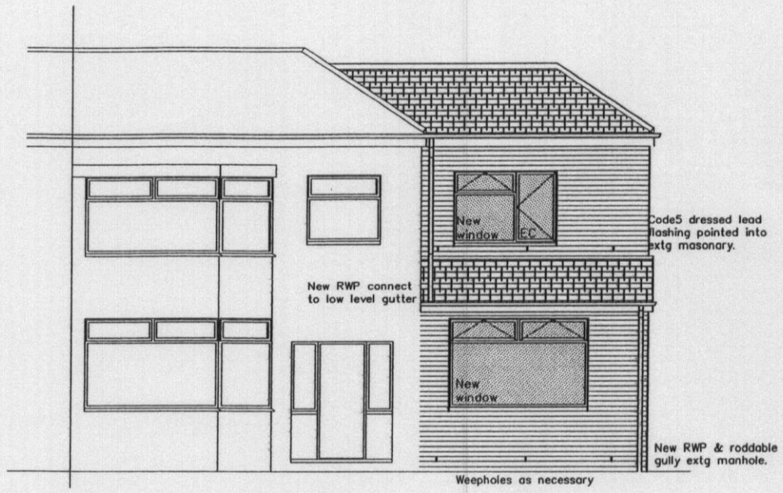


Proposed Front Elevation

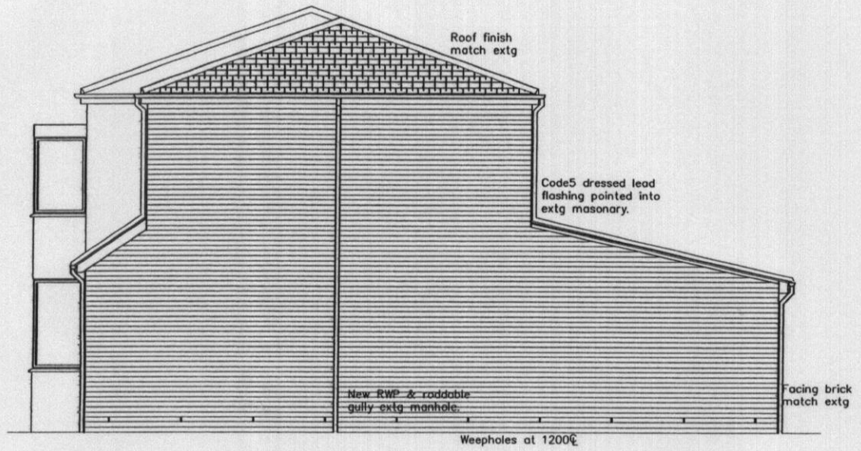

Proposed Side Elevation

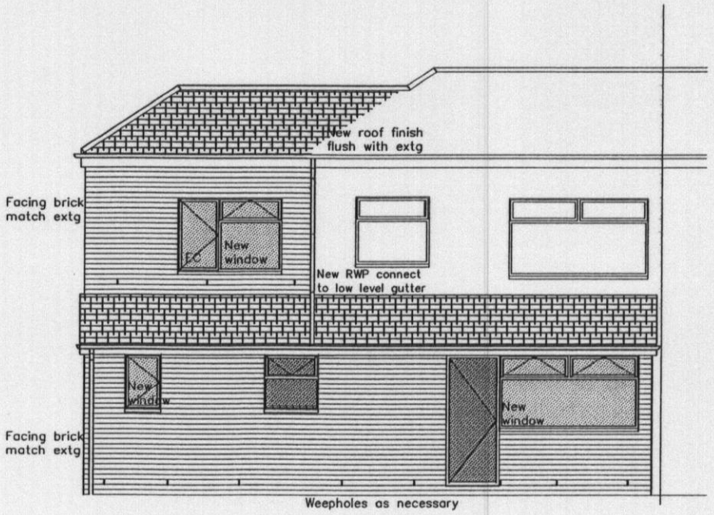

Proposed Ground Floor Plan

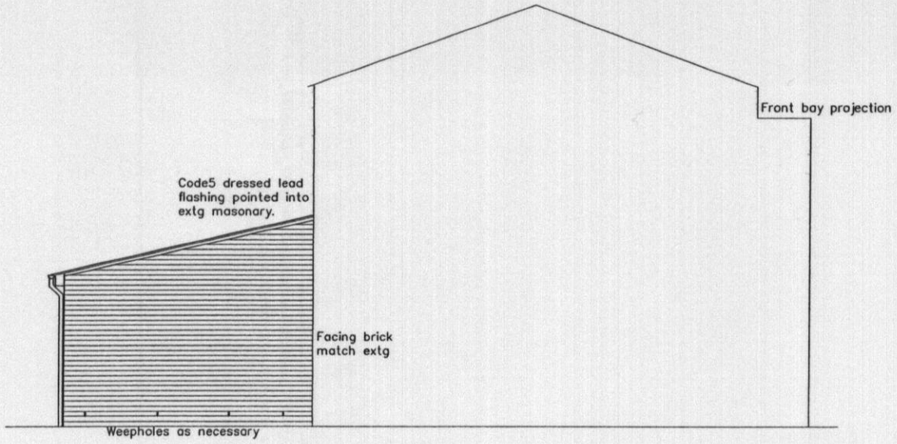

Proposed Roof Layout



COMP_FILE_REF:

F.SUMMERFIELD BSc Tech(Hons), CEng, FICE, MIStructE Chartered Consulting, Civil, Structural & Municipal Engineer Planning Supervisor & Party Wall Surveyor [PART OF TORPLAN LTD] 216 Heaton Moor Rd, Stockport, SK4 4DU Tel: 0161-433 1881 Mobile: 07802-296027 Fax: 0161-431 8780 Website: http://www.torplan.co.uk/engineer E-mail: fs@torplan.co.uk	Client x 105 Dickensen Rd, Longsight' Manchester	Project Extensions & Associated Internal Alterations	
	Title Proposed Elevations		
	Drawn R.McArdle	Scale 1:100 @ A3 1: 50 @ A1	Date May 2008
[PART OF TORPLAN LTD] CADSOLUTIONS construction alteration development	Job Ref. FS_08DR-037	Drawing No. [04]	Revision -