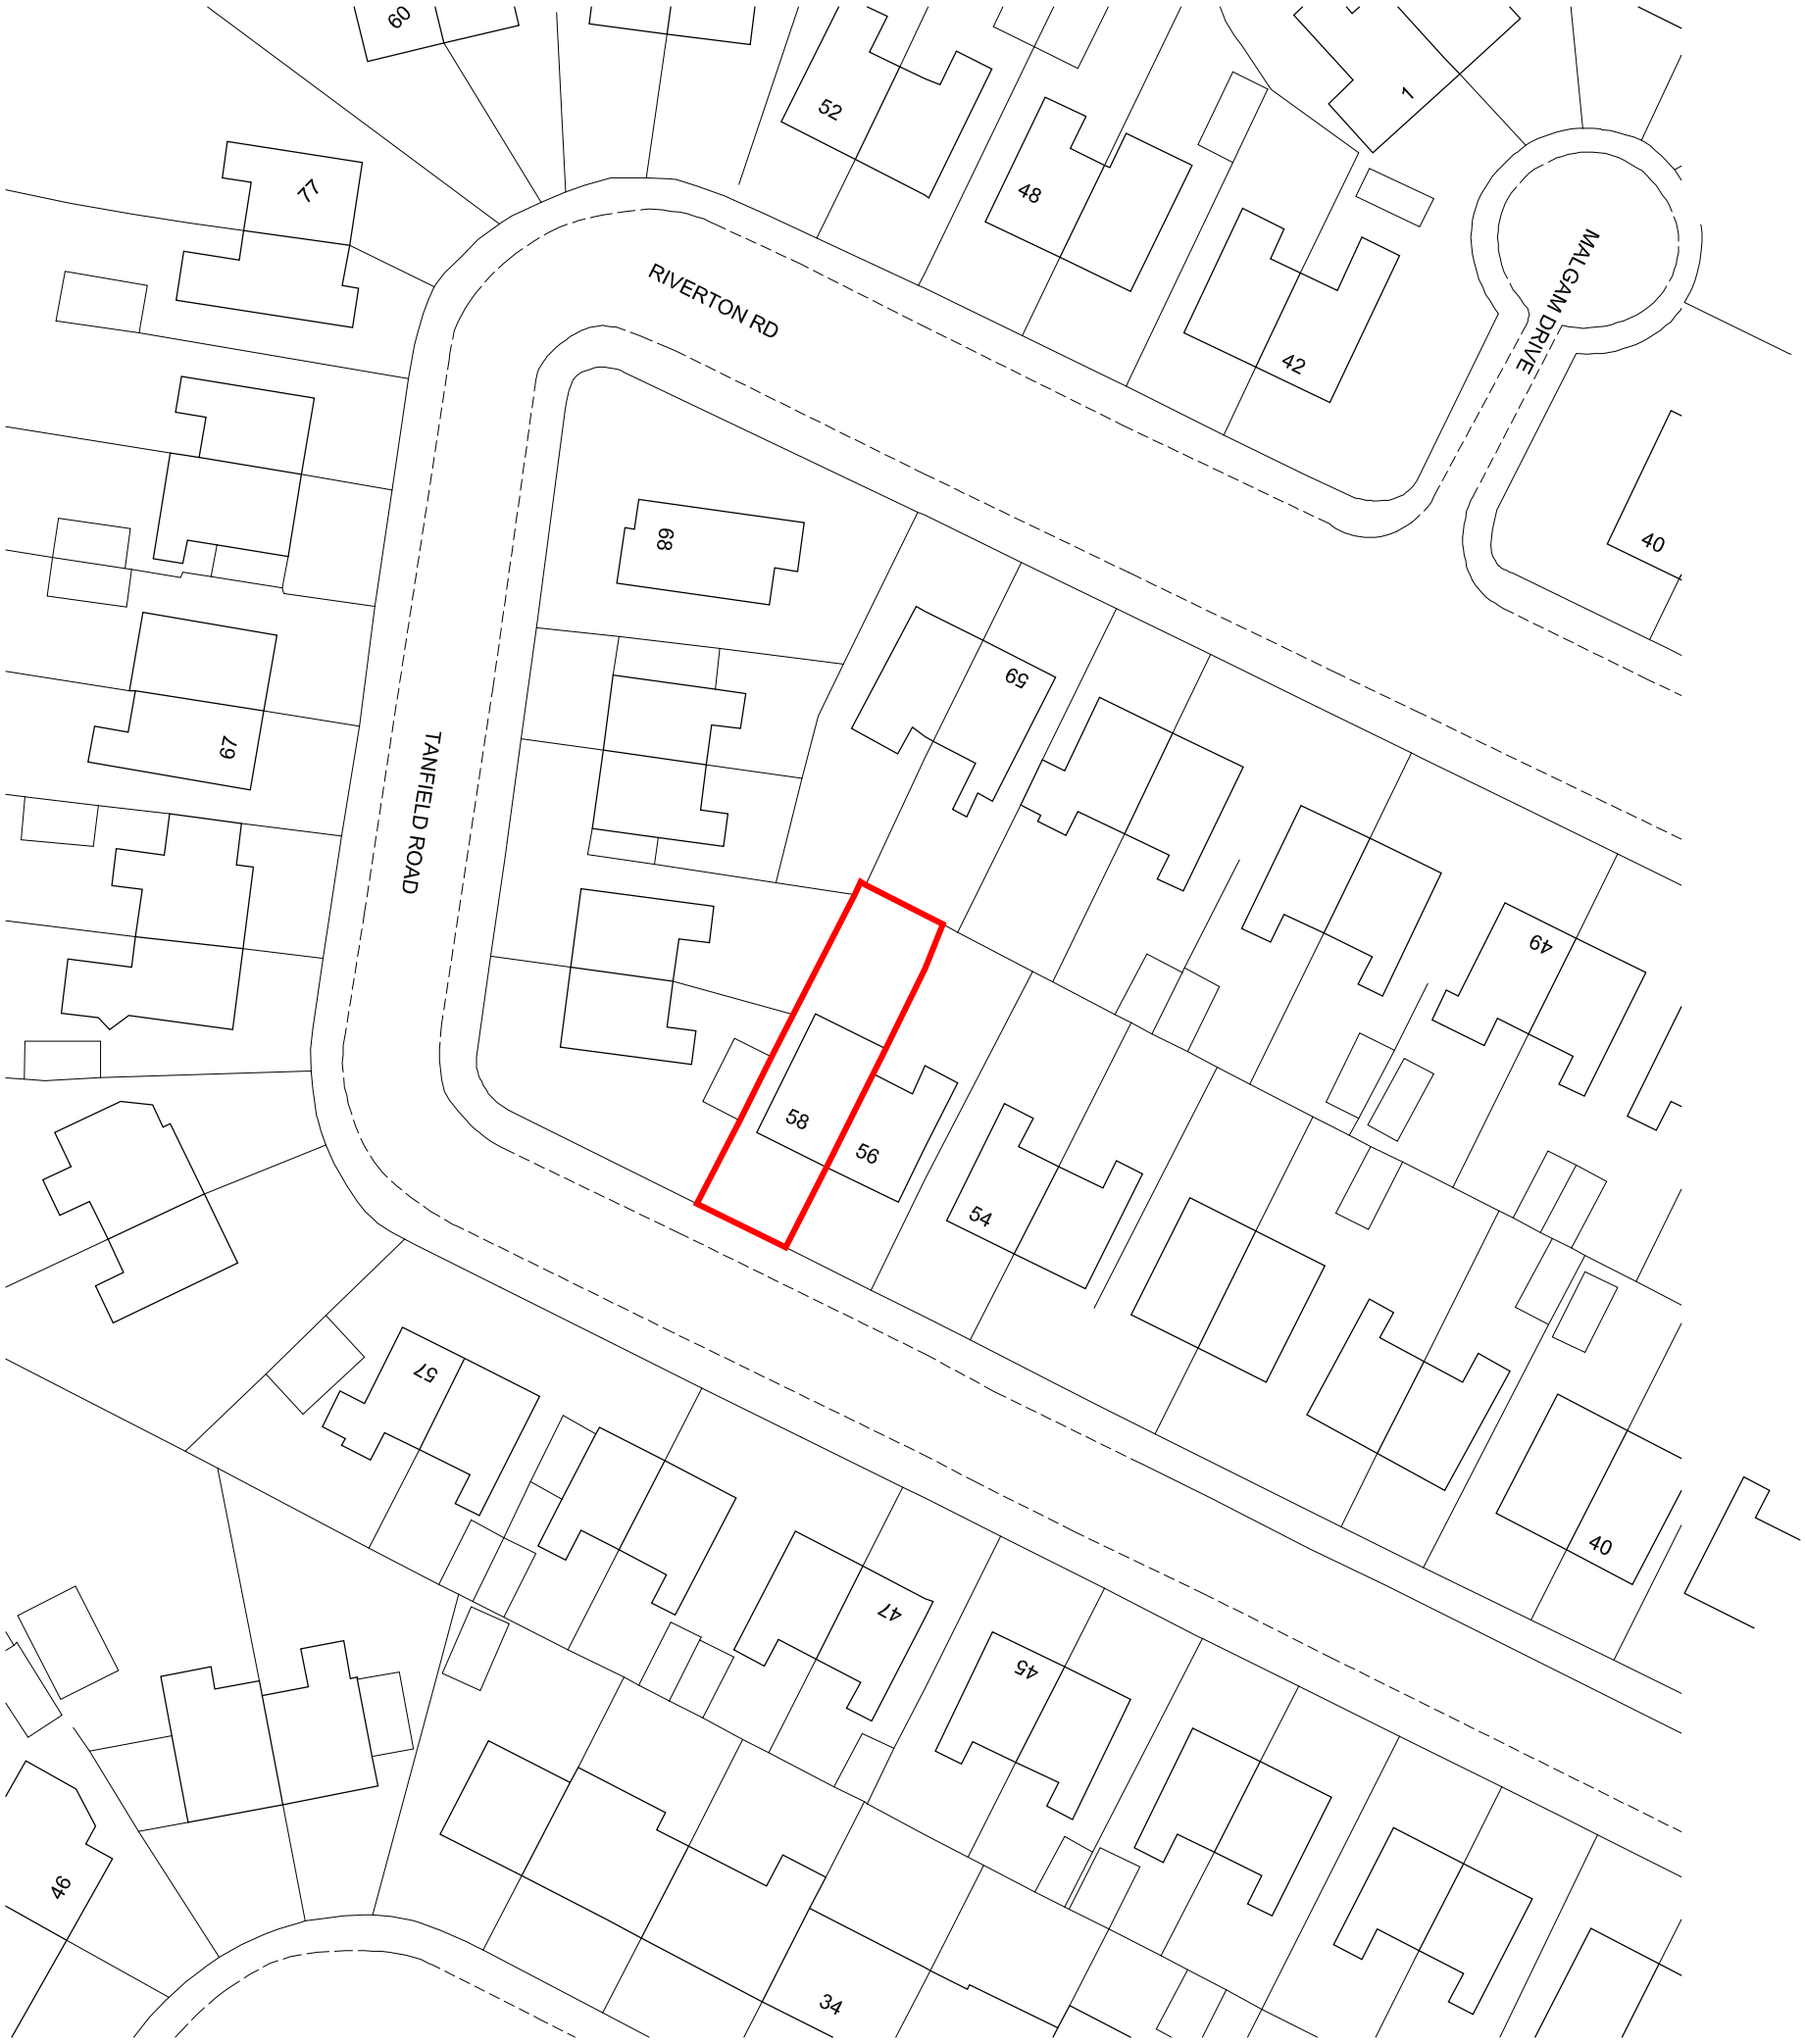

NORTH

Y A Architectural Services

JOB No. 1251

PROJECT.
PROPOSED ERECTION OF A PART DOUBLE AND PART SINGLE STOREY EXTENSION AT 58 TANFIELD ROAD, DIDSBURY, MANCHESTER.

JOB TITLE.
LOCATION PLAN.

CLIENT
MR RASOUL SARBAZREZAI.

GENERAL NOTES.
1. This drawing is the property of Y A Architectural Services and copyright is reserved by them, and this drawing is not to be copied or disclosed by or to any unauthorised persons without prior written consent of Y A Architectural Services.
2. All dimensions are approximate only and are to be checked on site by contractor and any discrepancies to be reported prior to commencement of work.
3. Do not scale from this drawing, only work to written dimensions.
4. All new drains to be laid, jointed and tested to the entire satisfaction of the Local Authority.
5. All work to comply with current Building Regulations and subsequent revisions.
6. Foundations not to encroach over boundaries.

DRAWN: Y AHMED. SCALE: 1:500 DATE: 06.11.12

Unity House, Fletcher Street, Bolton, Lanc, BL3 6NE. tel/fax: 01204 559988 e-mail: designs@yaas.co.uk, www.yaas.co.uk