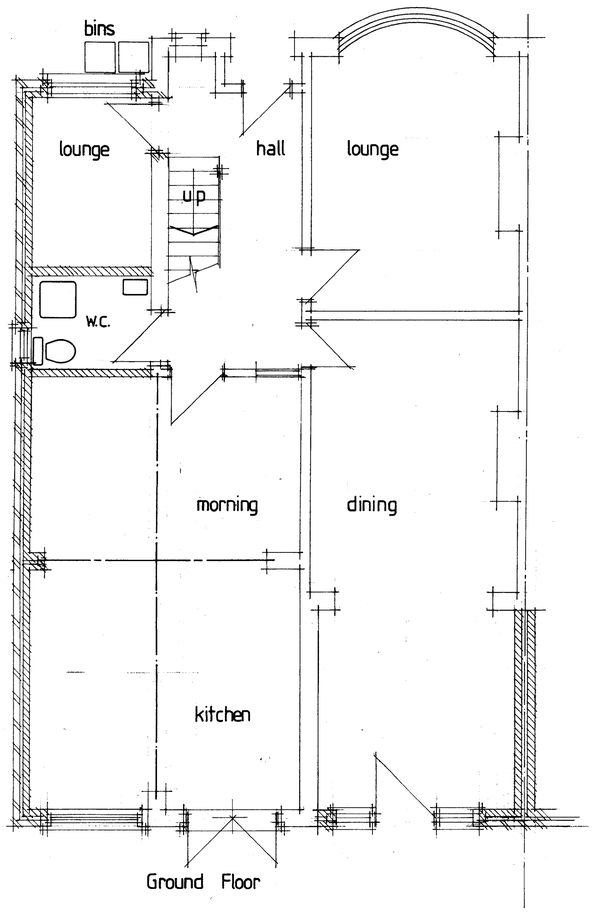

Ground Floor

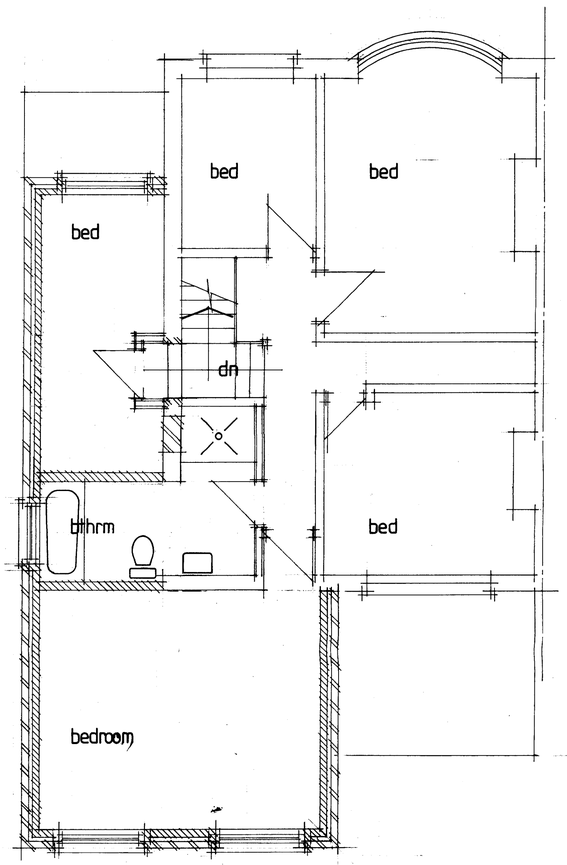

First Floor

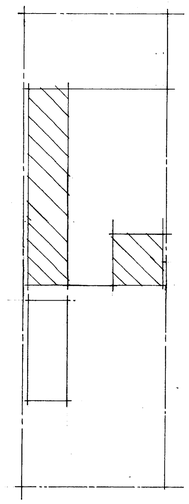

Site Layout 1:200

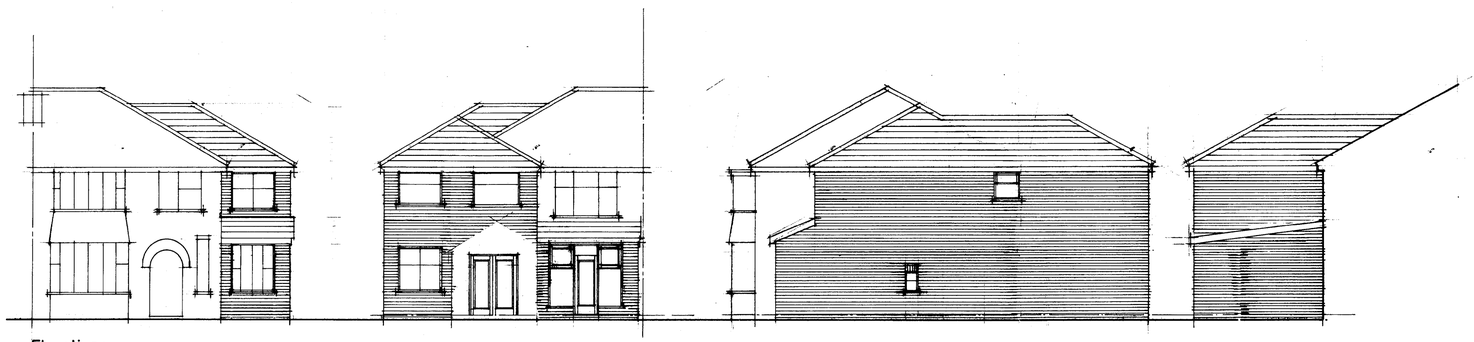

Elevations

Front

Rear

Side

Side

PLANNING
20 7008

No:	Revision:	Date:	Initial:

ALPHA DESIGN

11 GILDA CRESCENT ROAD ECCLES M30 9AG
TELEPHONE : 061 707 5533

Project:	5 Wyverne Road Chorlton Mcr		
Title:	Floor Layouts and Elevations (propsd)		
Scale:	50/100	Date: Feb 08	Initial: CTV.
Drg. No:	2		