AS EXISTING

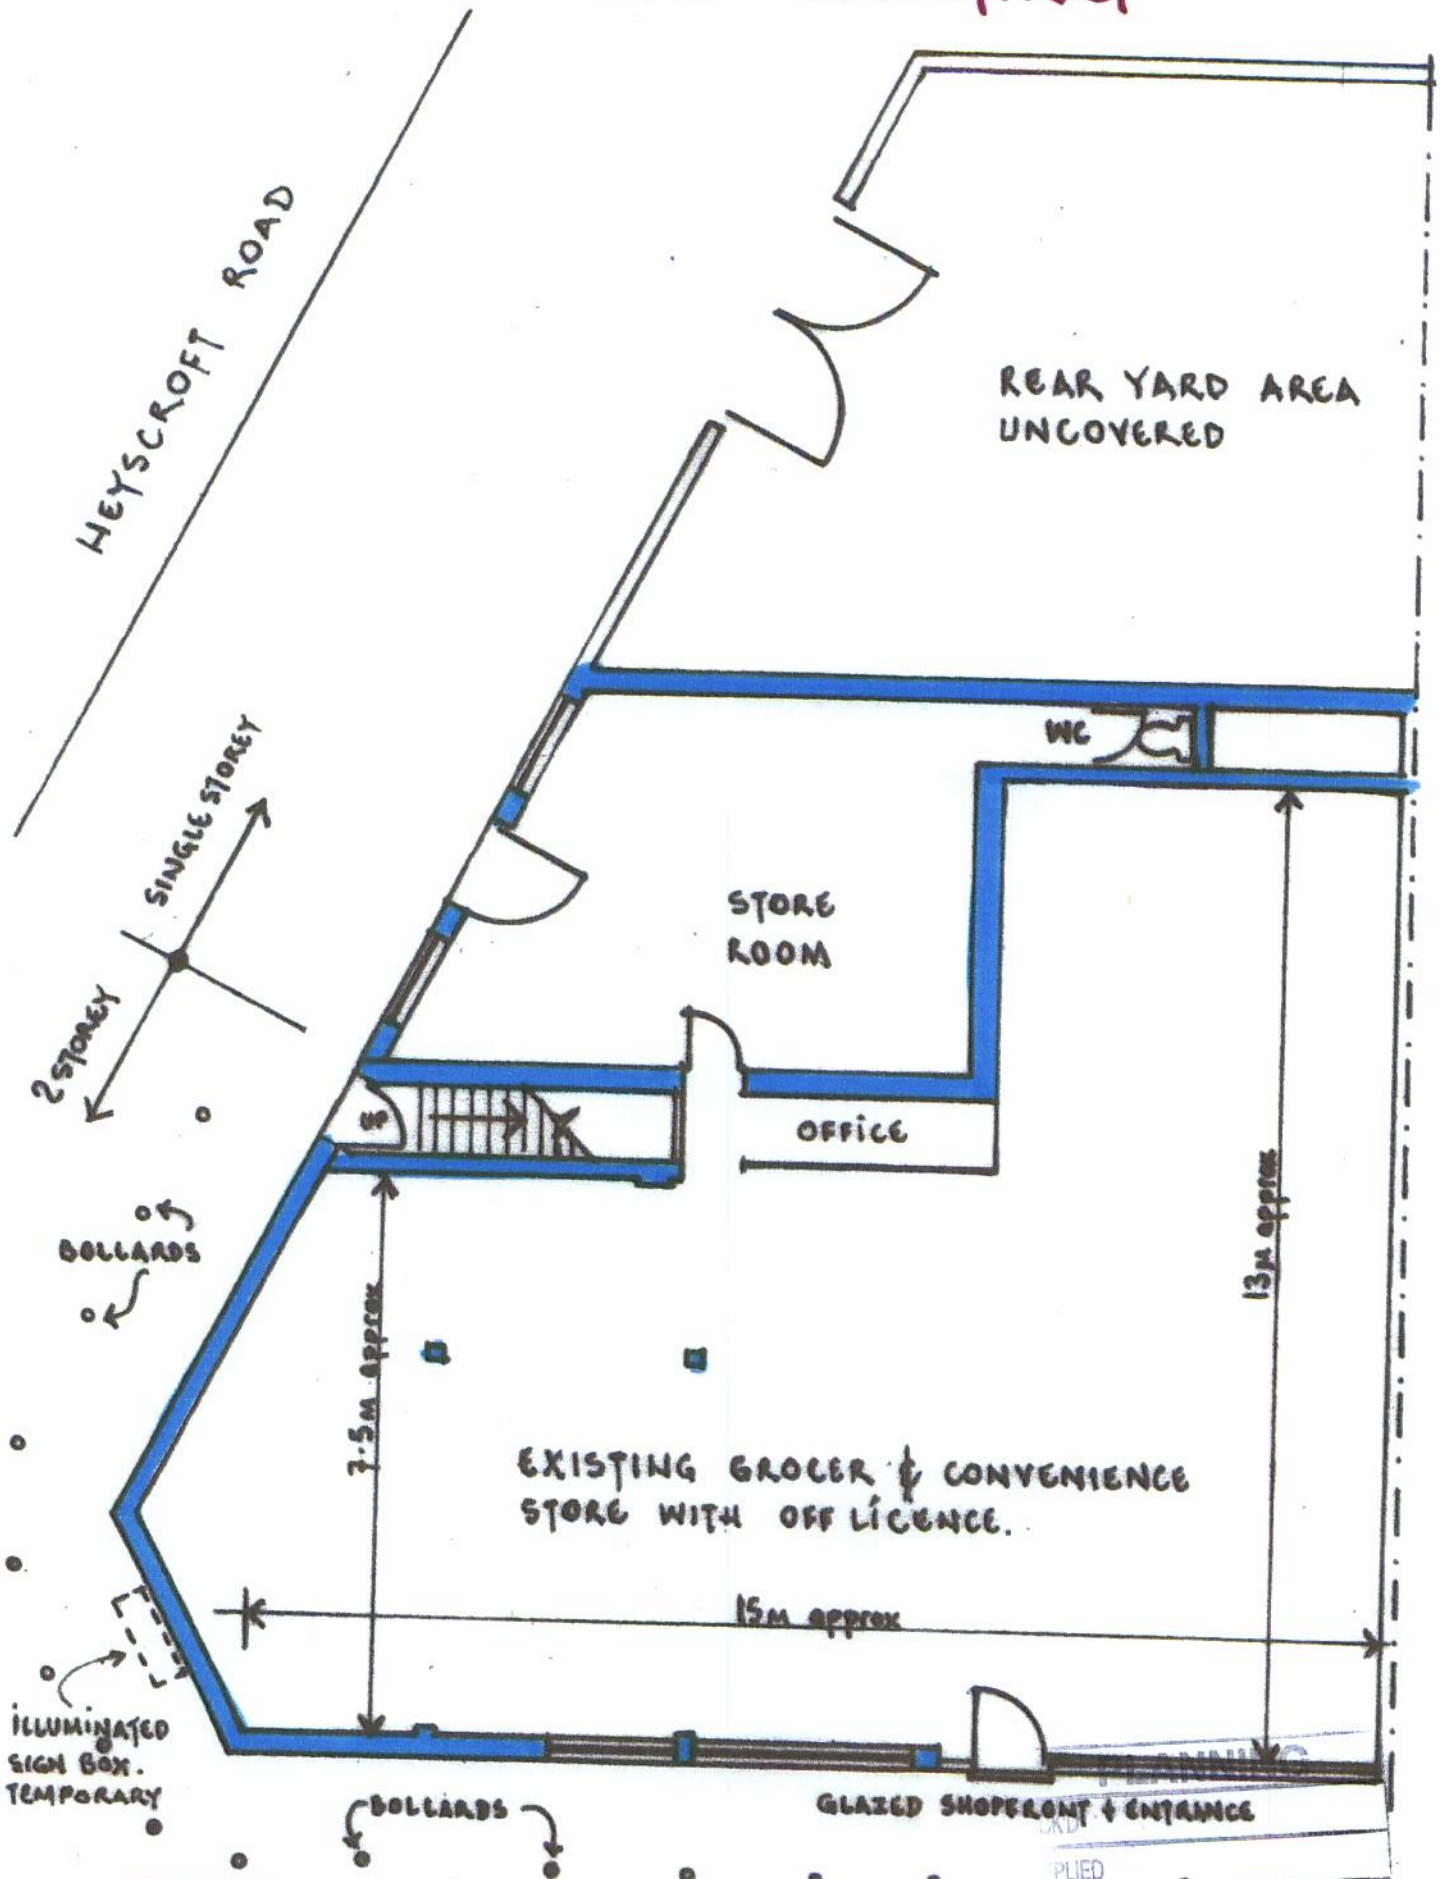

164-166 PARRSWOOD RD, DIDSBURY M204RQ

GROUND FLOOR PLAN - as existing

09 JUN 2010

SCALE 1:100

DATE MAR. 2010