
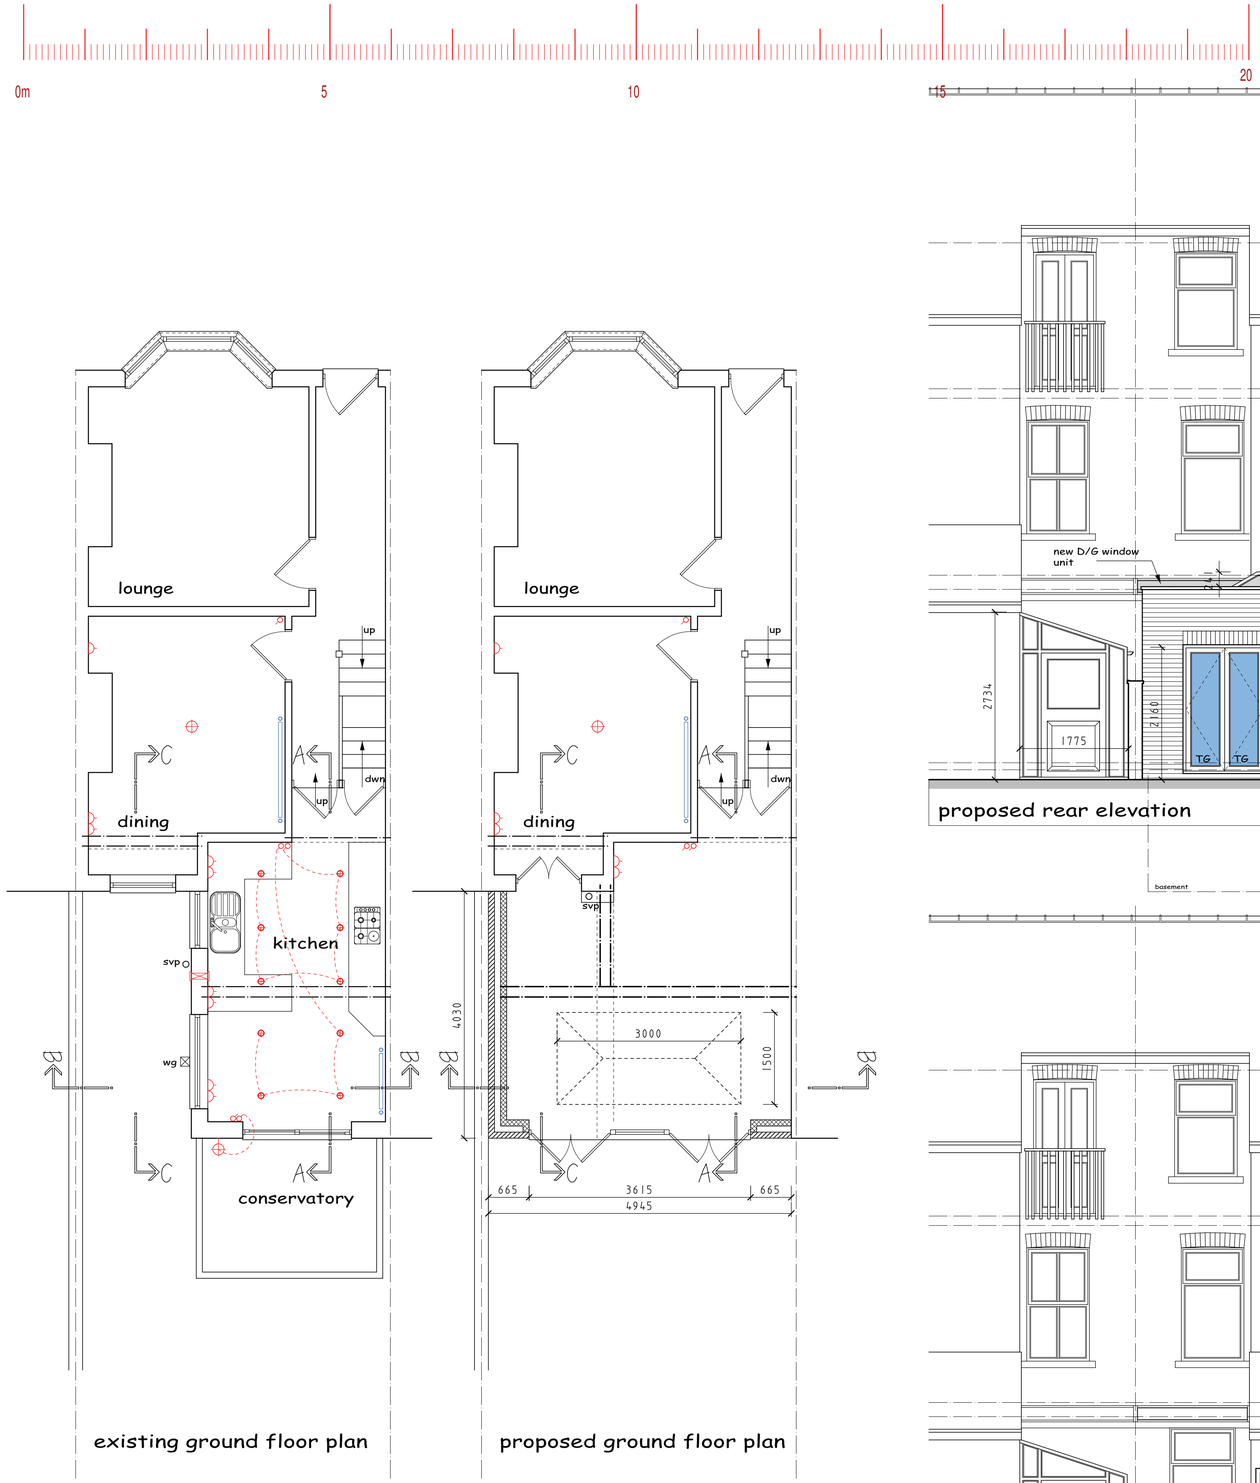


existing ground floor plan

proposed ground floor plan

proposed rear elevation

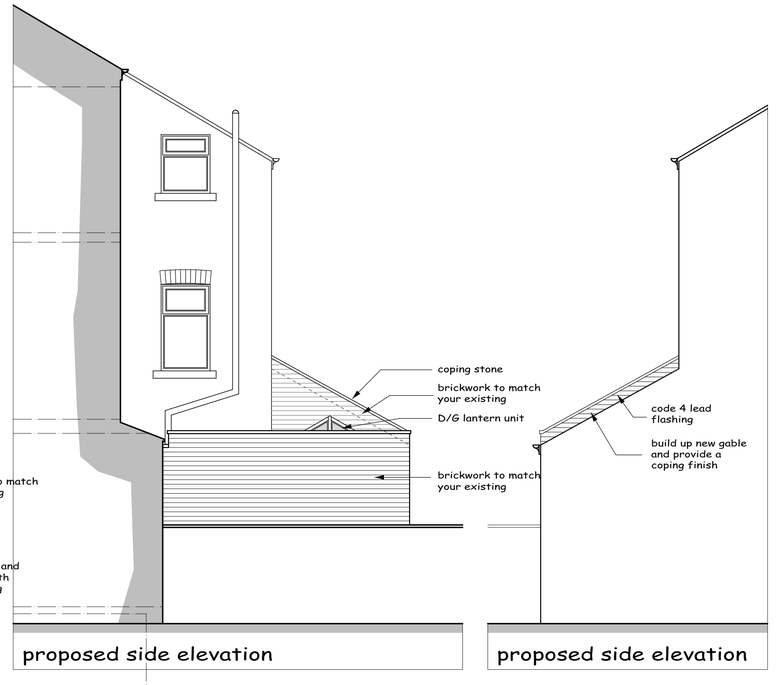


proposed side elevation

proposed side elevation



existing rear elevation

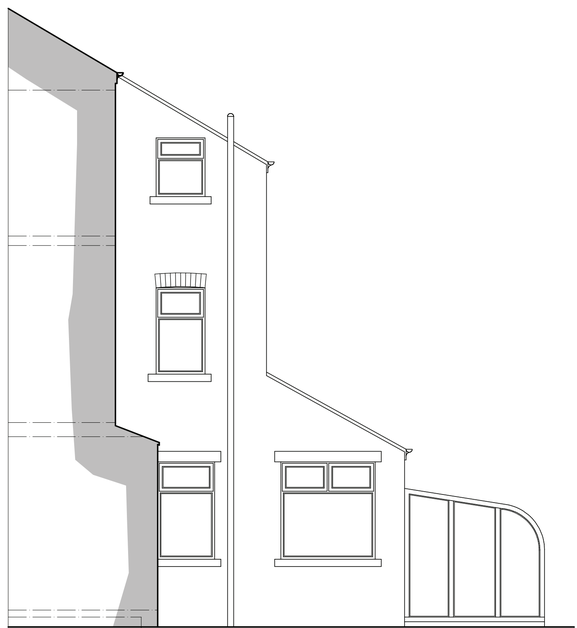

existing side elevation

This drawing has been prepared for the sole purpose of obtaining Planning Permission and Building Regulation Approval ONLY. All structural calculations are to be checked by structural engineer prior to construction.

All dimensions & details are to be check on site prior to construction, any discrepancies reported to CPM Design & Build prior to any work undertaken. Any work undertaken prior to full planning & building regulation approval is at the builders own risk. CPM Design & Build will not be held responsible for any problems arising.

This drawing is the copyright of CPM Design & Build and any reproduction in whole or part is strictly forbidden.
Plotted on 02/01/2013
CPM Design & Build reserve the right to modify and make necessary alterations dependent on site conditions.

D		
C		
B		
A	2/1/13	elevation added
	DATE	

SCALE 1:50	DATE Nov 12
DRAWN JDJ	P.P B.R

CUSTOMER
Mr & Mrs Alnamaani

PROJECT
Extension to Rear

LOCATION
108 Old Lansdown Road, Didsbury

LOCAL AUTHORITY
Manchester City Council

CPM design and build specialists
1 Compstall Road,
Romiley. SK6 4BT.
Tel: 0845 0171111
Fax: 0161 494 7743.
E-mail: info@cpmdesignandbuild.co.uk

JOB No.	REV.
12_286	A