

Ground Floor

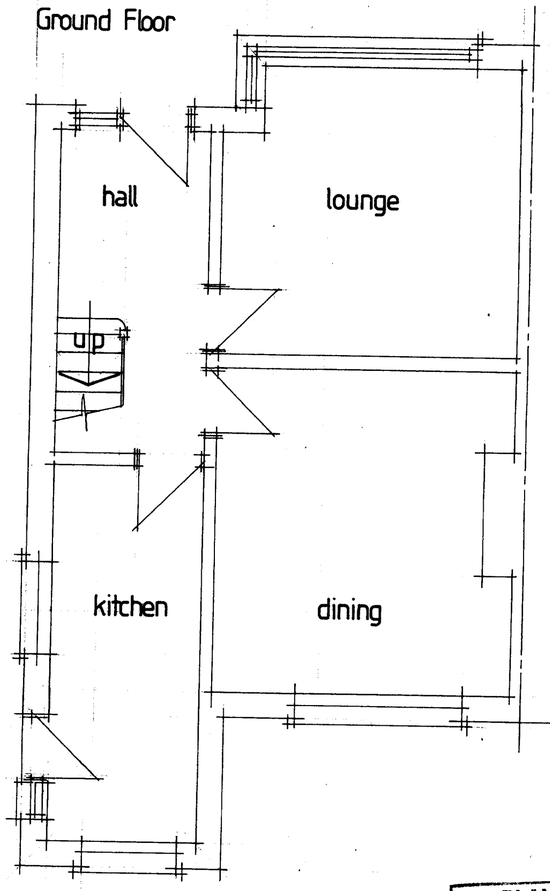


First Floor

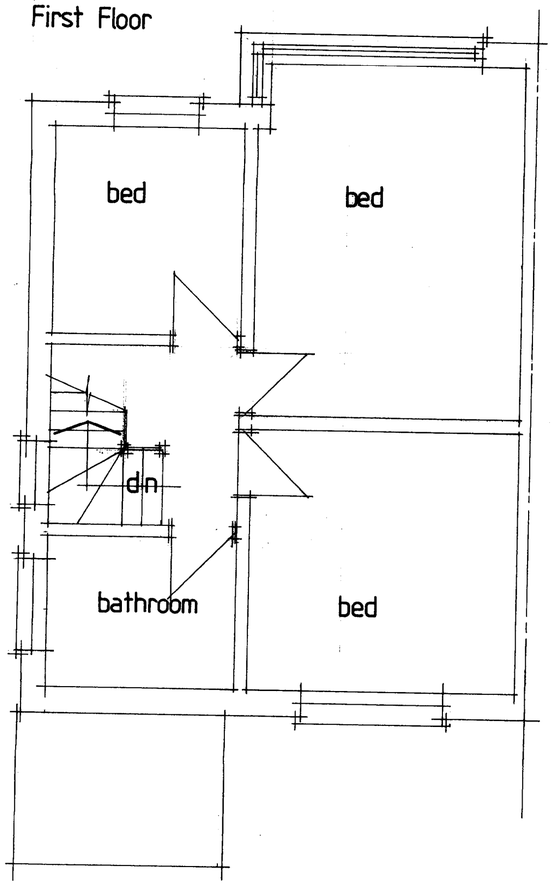

PLANNING
ACK'D
REPLIED
RECD 24 APR 2008
DATE
M
M
M
FOR ACTION

Elevation

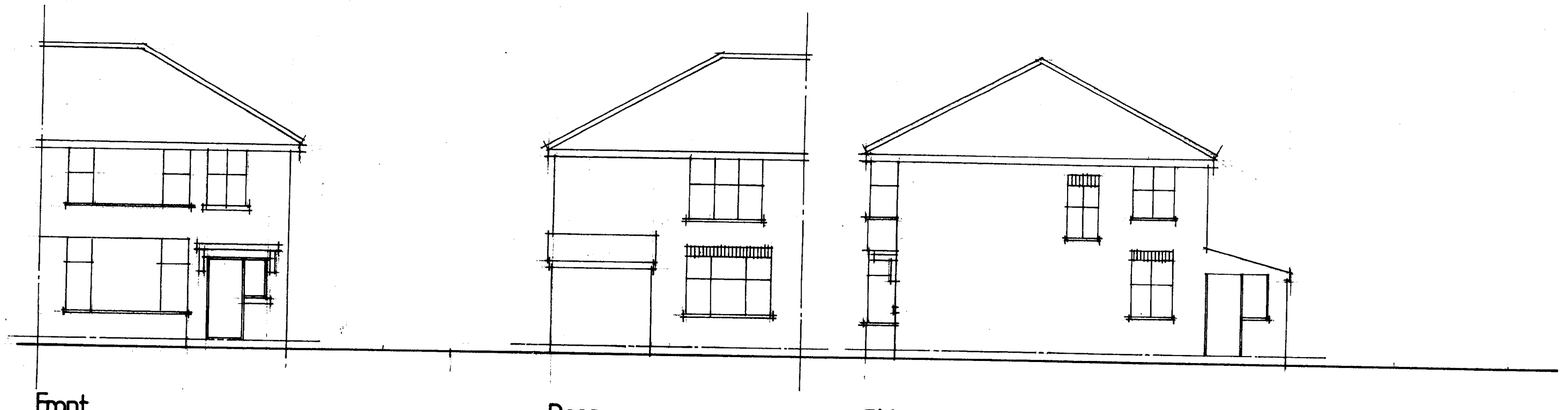

Front

Rear

Side

No:	Revision:	Date:	Initial:

ALPHA DESIGN
11 GILDA CRESCENT ROAD ECCLES M30 9AG
TELEPHONE : 061 707 5533

Project: 212 Brantingham Rd Chorlton Mcr

Title: Floor Plans and Elevations (existing)

Scale: 50/100 | Date: April 08 | Initial: CTW.

Drg. No: 1