


Travelodge. **Manchester Piccadilly Gardens.** 19-31 Piccadilly, Manchester. **89513 Planning** 14/05/13 - LM - created planning

Copyright : The above designs and illustrations are intended solely for, and should only be used by, those to whom this design specification is addressed. The contents are strictly private and confidential. Any form of reproduction, dissemination, copying, disclosure, modification or distribution is strictly prohibited without the prior written consent of **Ashleigh Signs Ltd** (Company Number : 1325080) whose registered address is Ashleigh House, Marsh Street, Rothwell, Leeds. LS26 0AG

Phone +44 (0) 113 2828292 **Fax** +44 (0) 113 2829155 **www**.ashleighsigns.co.uk

ashleighsigns.co.uk

SHEET 3 OF 6 - West Elevation
Scale 1:100

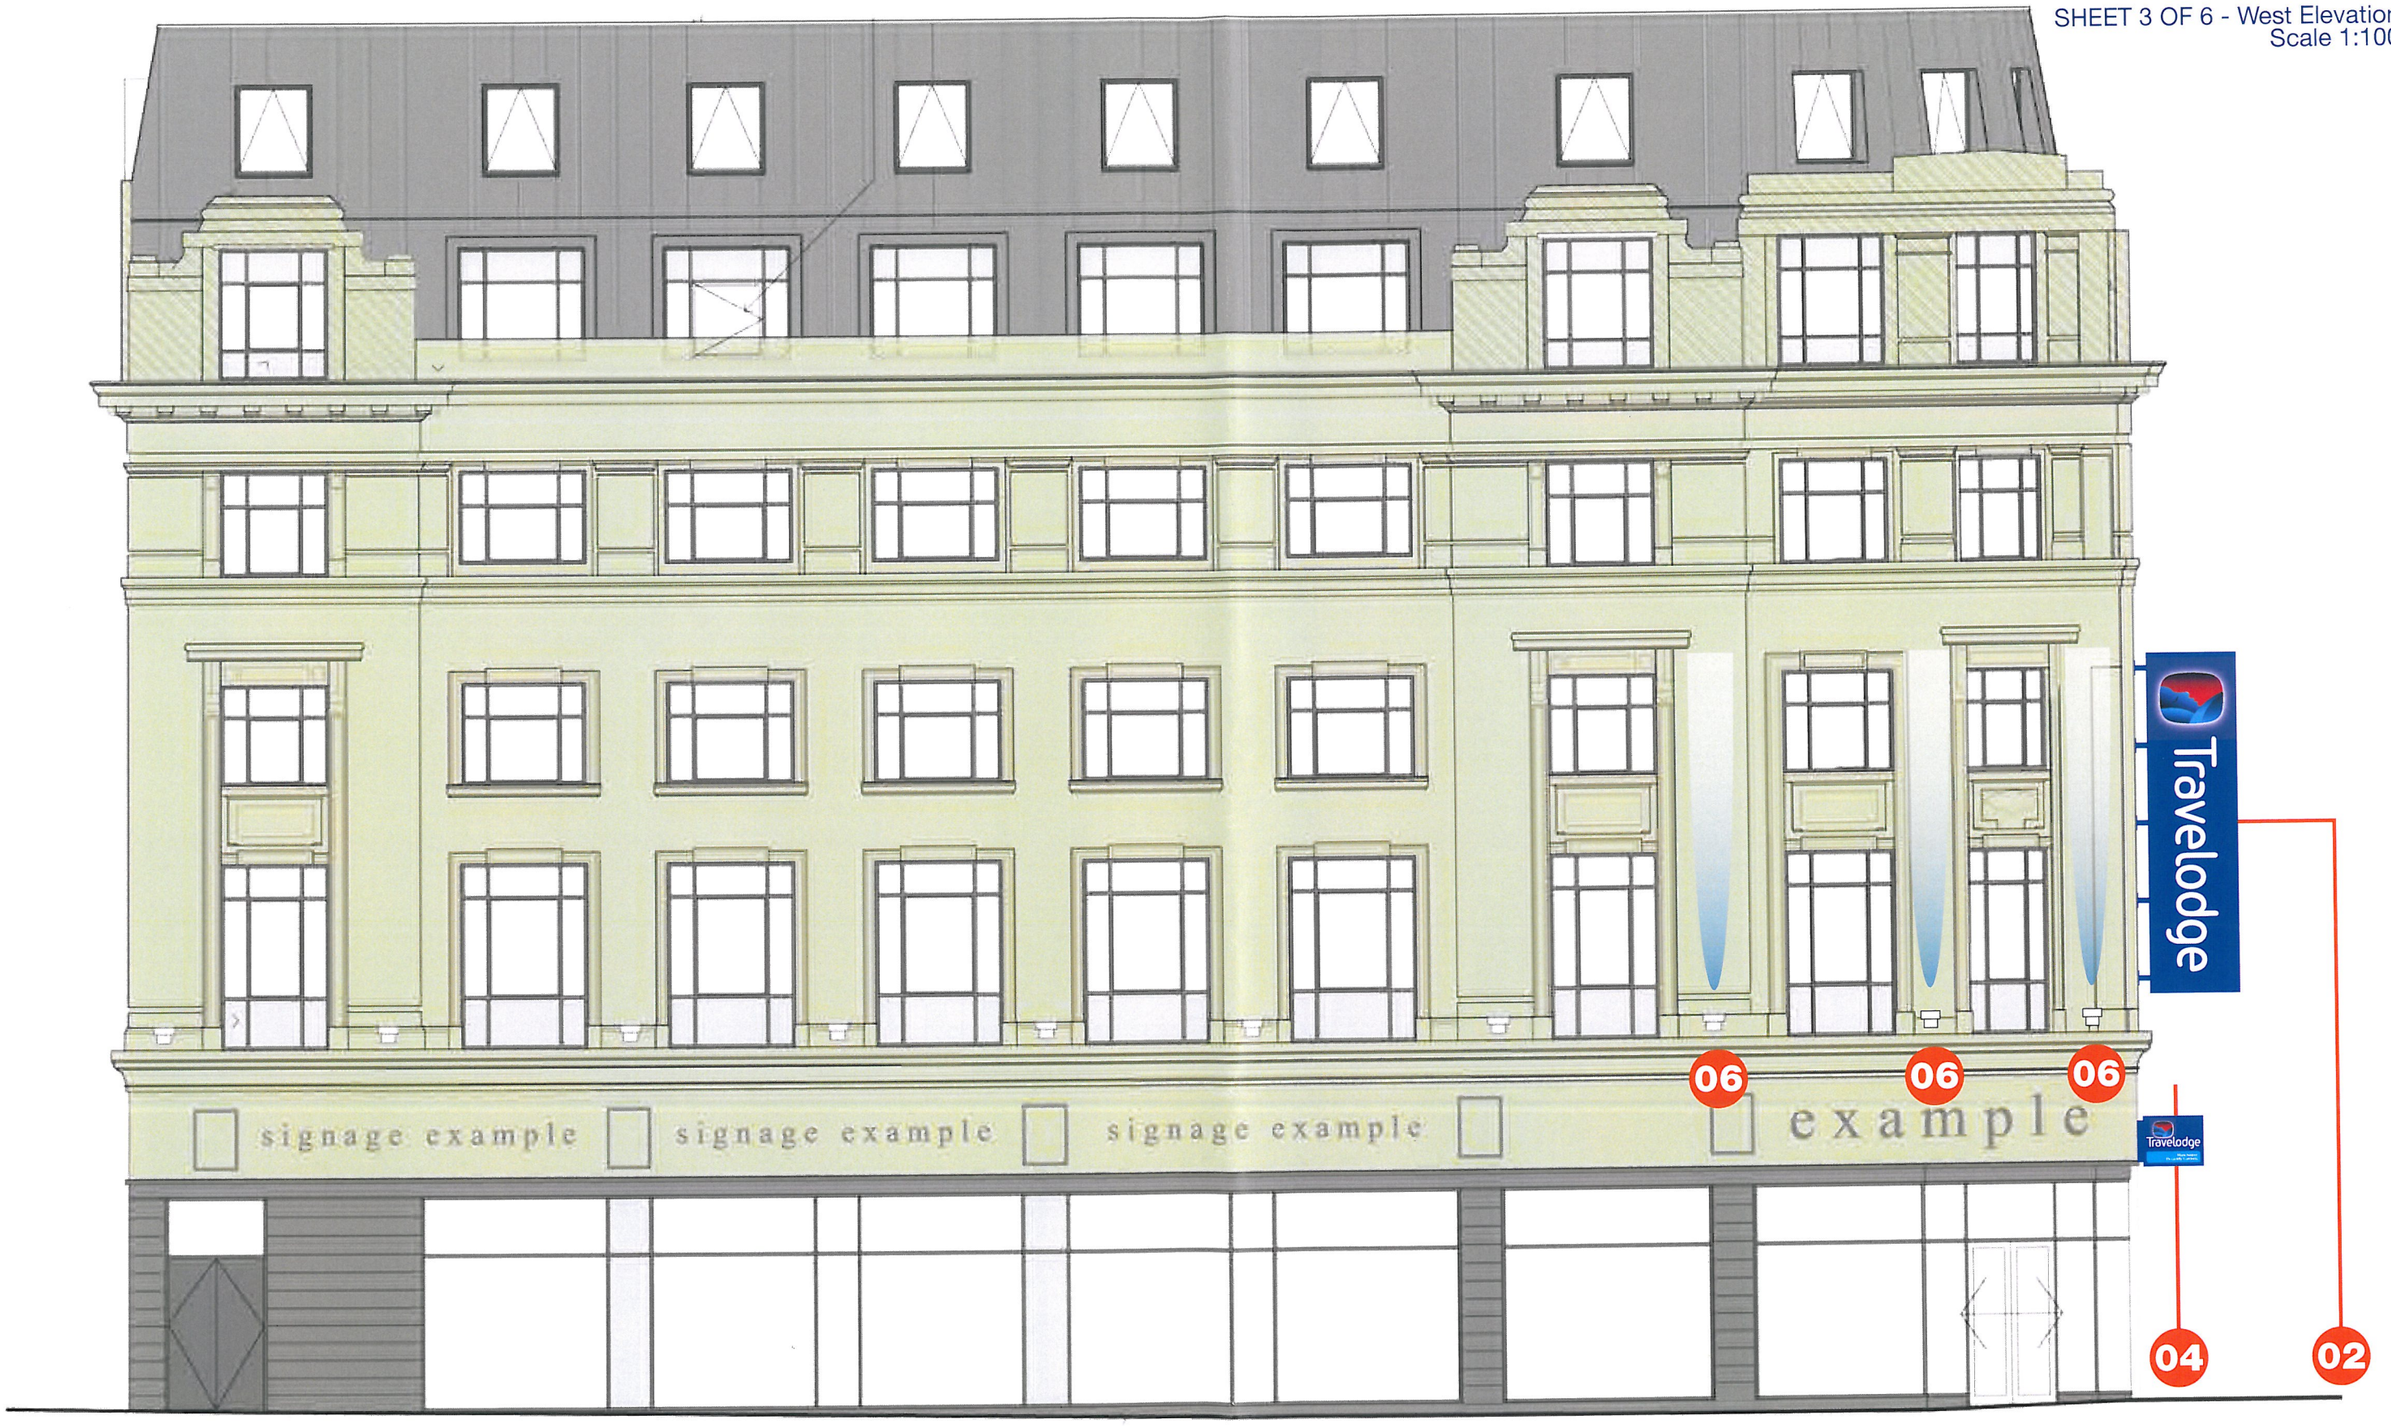

All existing floodlights to be removed by main contractor

Travelodge. **Manchester Piccadilly Gardens.** 19-31 Piccadilly, Manchester. **89513 Planning** 14/05/13 - LM - created planning

Copyright : The above designs and illustrations are intended solely for, and should only be used by, those to whom this design specification is addressed. The contents are strictly private and confidential. Any form of reproduction, dissemination, copying, disclosure, modification or distribution is strictly prohibited without the prior written consent of **Ashleigh Signs Ltd** (Company Number : 1325080) whose registered address is Ashleigh House, Marsh Street, Rothwell, Leeds. LS26 0AG

Phone +44 (0) 113 2828292 **Fax** +44 (0) 113 2829155 **www**.ashleighsigns.co.uk

ashleighsigns.co.uk