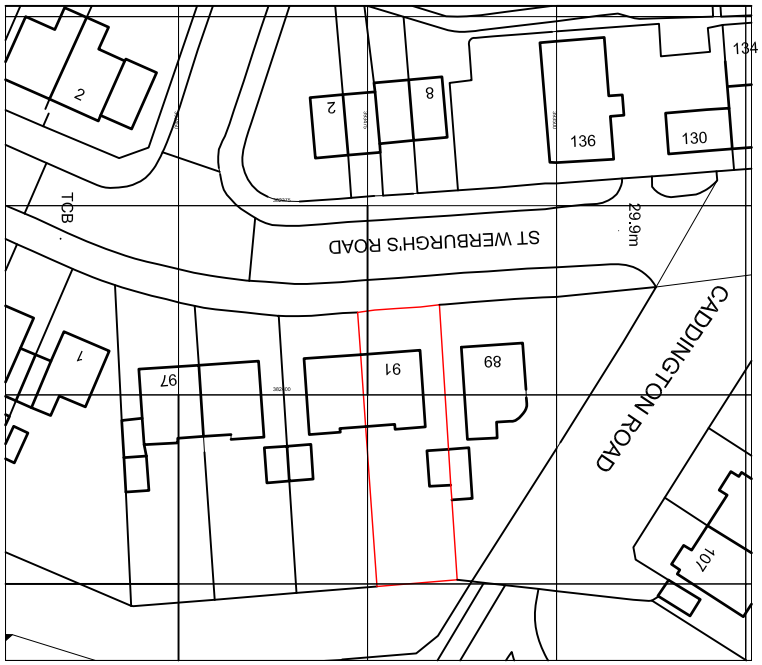

Ordnance Survey, (c) Crown Copyright 2012. All rights reserved. Licence number 100020449

Chartered Building Surveyors
Design & Construction Consultants

12 GREEK STREET STOCKPORT CHESHIRE SK3 8AB
Tel: (0161) 476-6662 Fax: (0161) 477-6663 www.iglsurveying.co.uk info@iglsurveying.co.uk

This dwg is copyright and should not be used or reproduced without the written consent of IGL Surveying
All dimensions to be checked on site by the contractor prior to commencement of work

CLIENT: MR & MRS K WILLIAMS
PROJECT: 91 ST WERBURGHS ROAD, CHORLTON CUM HARDY
DRAWING: LOCATION PLAN

Dwg No: 2497/LP Scale:1:1250
Drawn by: RWI Date: AUG 2012
Checked: RWI Rev:

Rev:	Description:	Date:

A4 WHEN PLOTTED