

FRONT ELEVATION

PLANNING
ACK'D
REPLIED
RECD 0 1 APR 2008
INIT RECD DAY
M
M



SOUTH SIDE ELEVATION

Rev C: Revised front elevation gff 20.03.2008

Rev B: Revised ramp details gff 26.02.2008

Rev A: Ramp details amended gff 22.02.2008

AMENDED 1/4/08 GA

570-572 WILMSLOW ROAD
DIDSBURY MANCHESTER M20 3DB
drwg no.: 736/6C scale: 1/100
drawn by: gff date: 19.12.07
PROPOSED ELEVATIONS



REAR ELEVATION

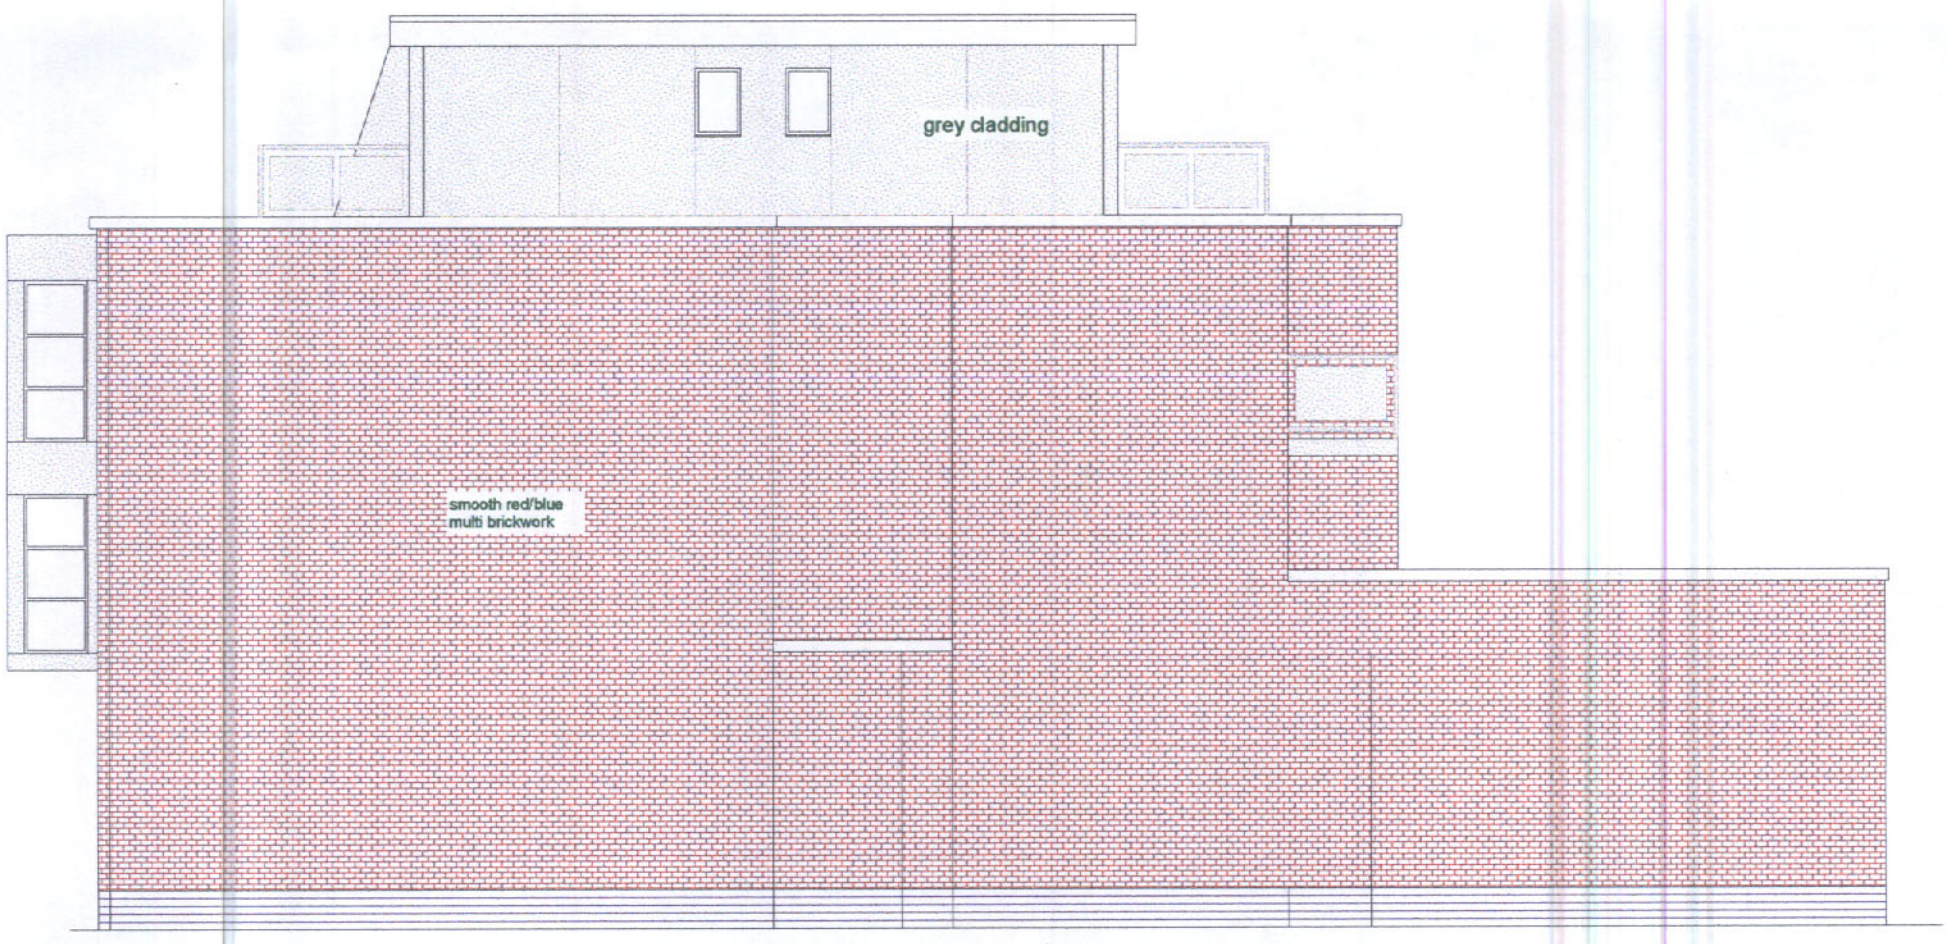

NORTH SIDE ELEVATION

PLANNING
0
ED
0 1 APR 2008
SET REC'D
DATE

Rev A: Penthouse amended gff 20.04.06

AMENDED 1/4/08 EM

570-572 WILMSLOW ROAD
DIDSBURY MANCHESTER M20 3DB
drwg no.: 736/7A scale: 1/100
drawn by: gff date: 19.12.07
PROPOSED ELEVATIONS

PLANNING
ACK'D
REPLIED
RECD 01 APR 2008
M
M
M
VALIDATION



WILMSLOW ROAD ELEVATION

AMENDED 1/4/08 (B)

Rev. B: Front elevation amended gff 20. 03. 2008

Rev. A: Ramp details amended gff 26. 02. 2008

570-572 WILMSLOW ROAD
DIDSBURY MANCHESTER M20 3DB
drwg no.: 736/8B scale: 1/200
drawn by: gff date: 16.12.07
WILMSLOW ROAD STREET SCENE