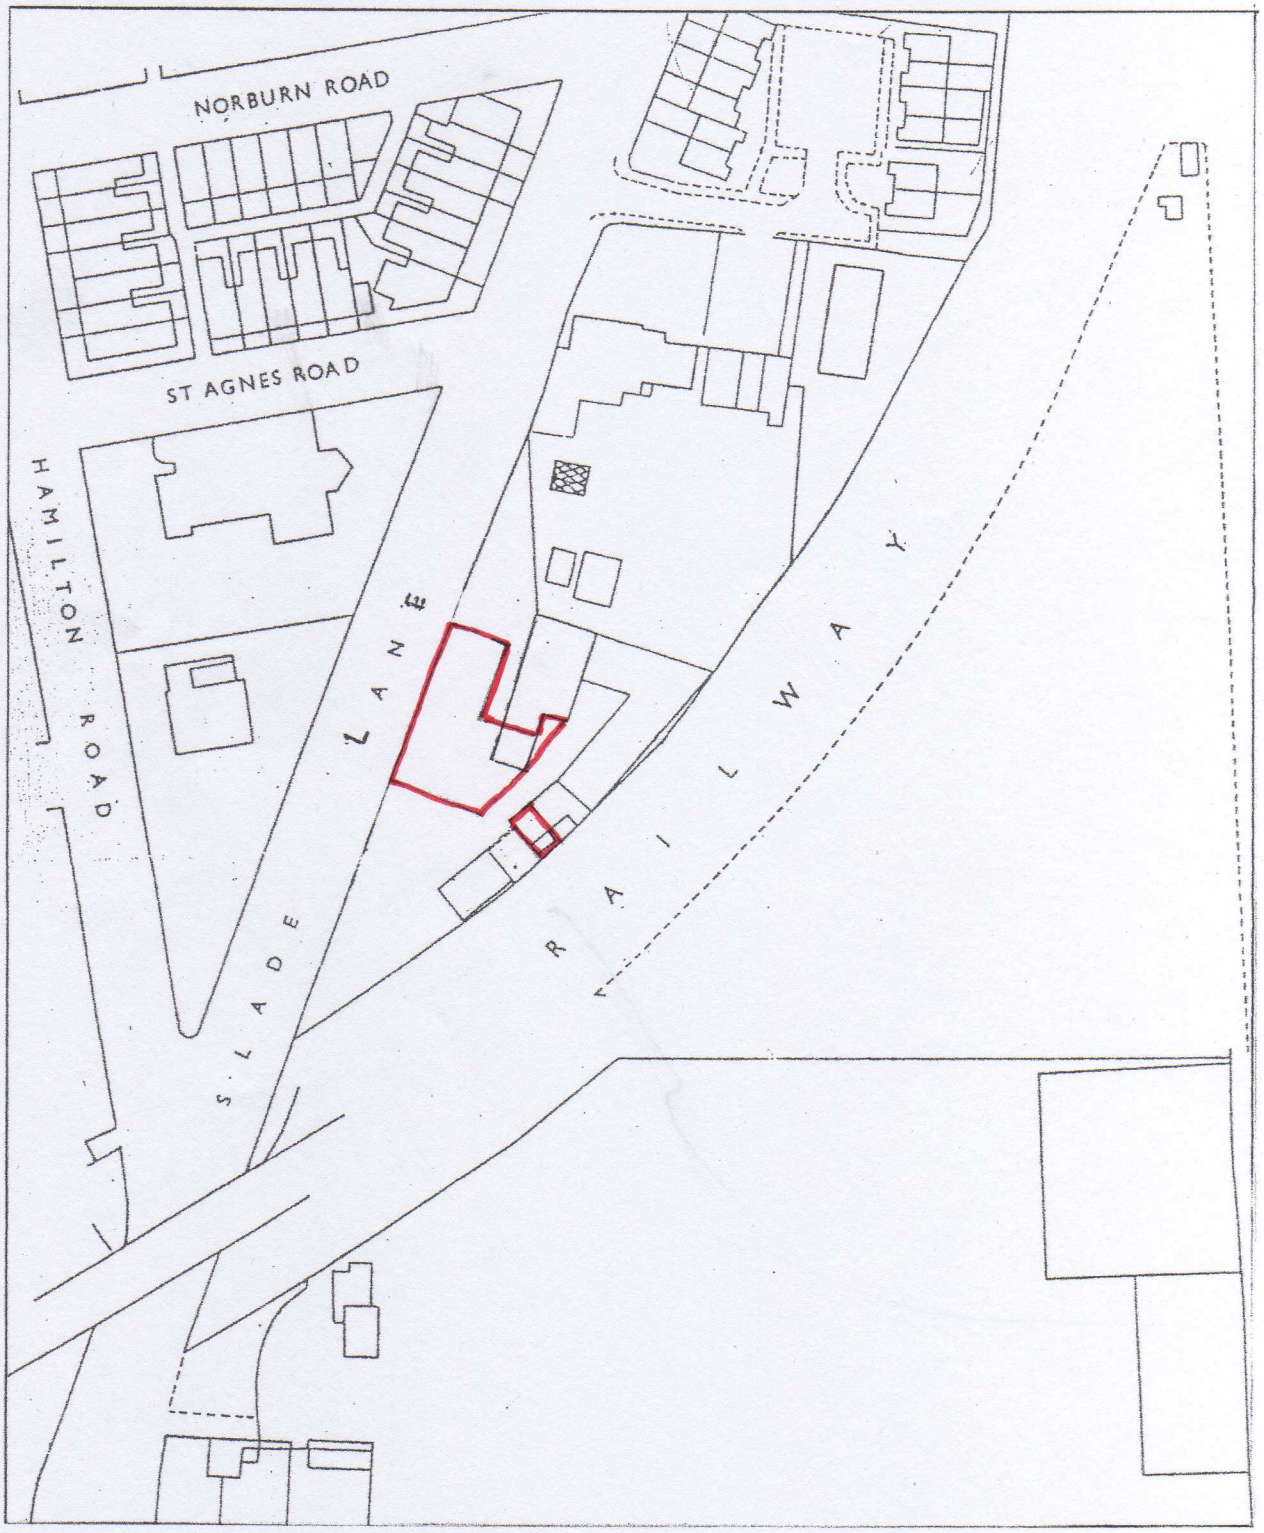


LOCATION PLAN
1/1250

91 Slade Lane
Lonsight
Manchester M13 0GW

NORTH

ALVIA
Services Ltd.